11/18/2013 10:03:12 AM \\GDOT-DSN1\GOPLOT\QCF\QGC.qcf asova M:\250470\DGN\UPDATED PRFs\250470AT01.prf

11/18/2013 Mon Nov 18 10:03:23 2013 asova	\\gdot-dsn1\gocfg\resources\Gdot-2012.tbl	M:\250470\DGN\250470AT01.dgn	STATE	PROJECT NUMBER	SHEET NO.	TOTAL SHEETS
			GA	STP00-7063-00(001)	900	1577

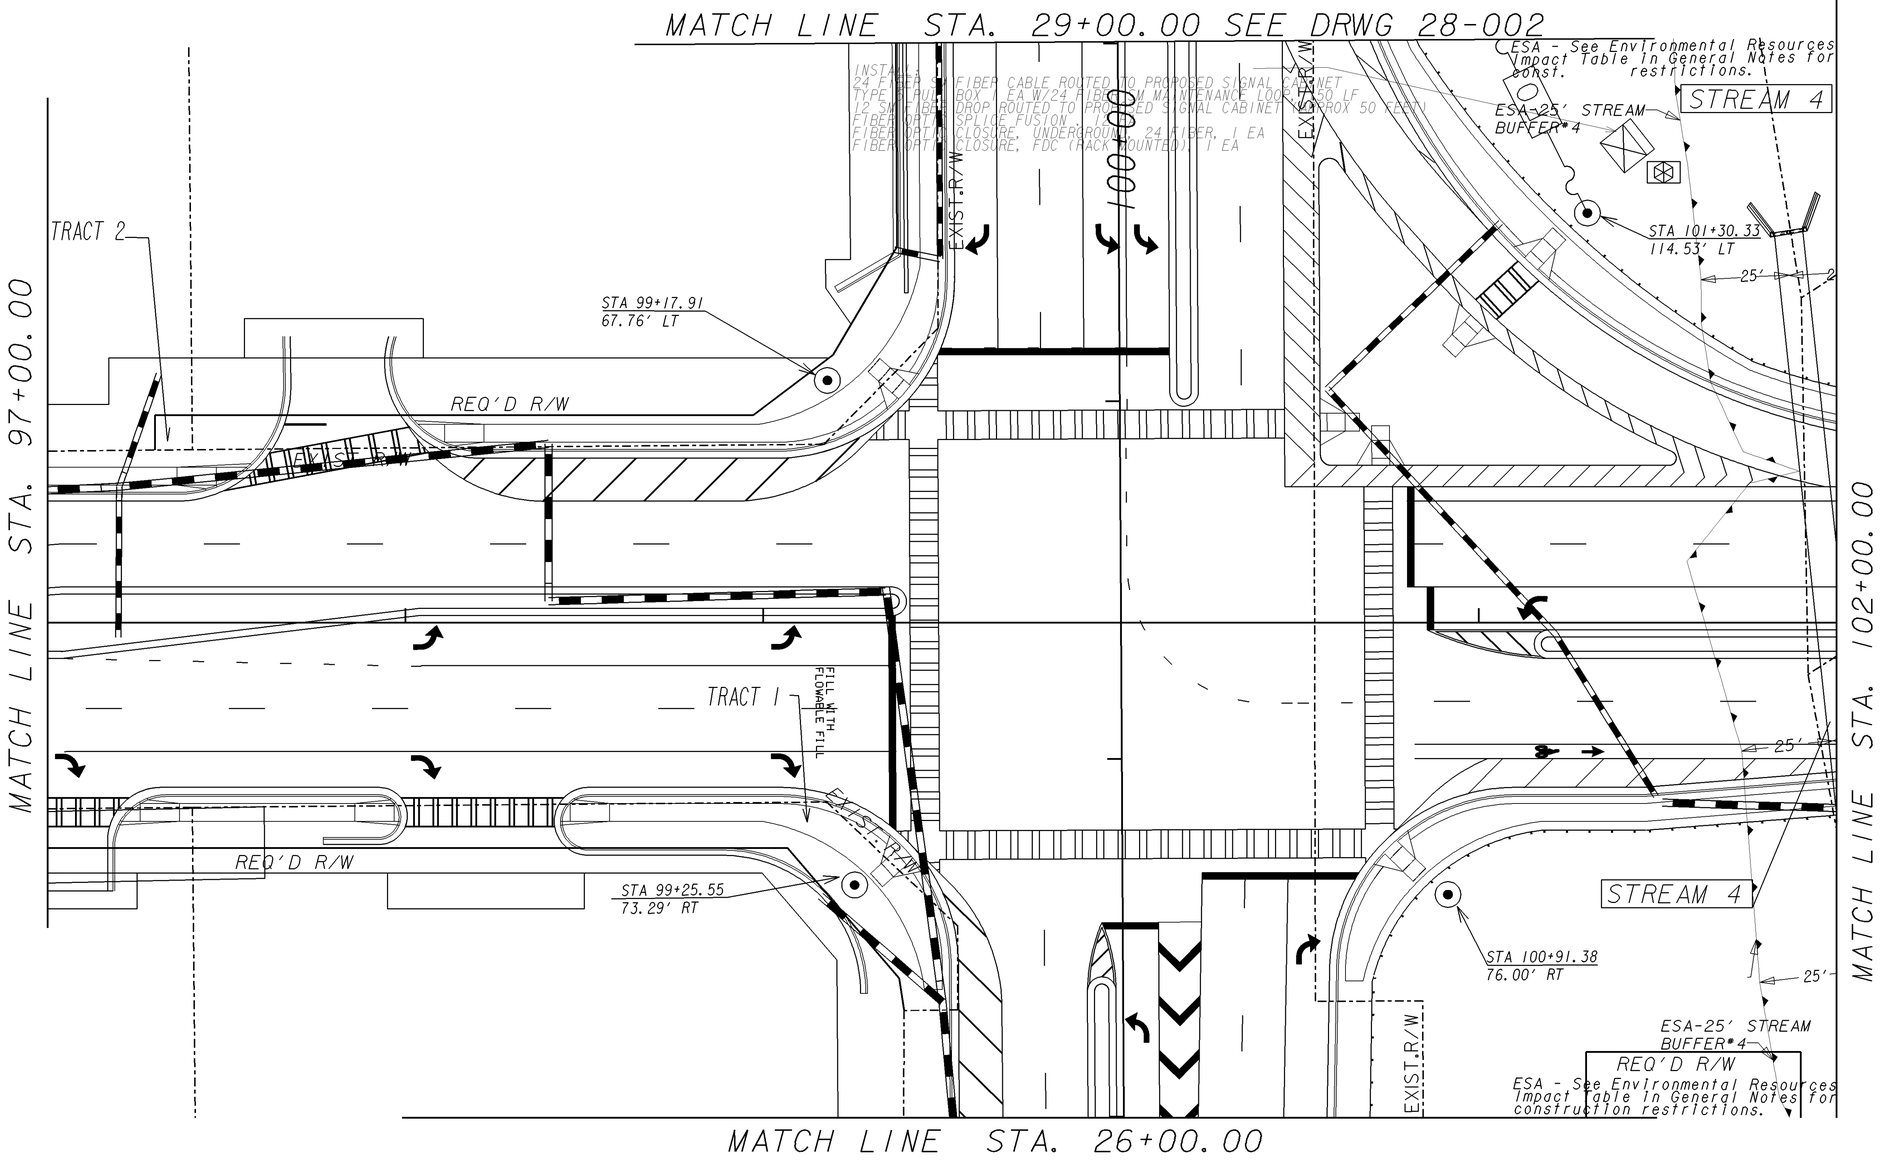

USE ON CONSTRUCTION

GEORGIA
DEPARTMENT OF TRANSPORTATION

SCALE IN FEET
0 20 40 80

REVISION DATES		
10-23-13		

STATE OF GEORGIA
DEPARTMENT OF TRANSPORTATION
OFFICE: ROADWAY DESIGN

ATMS PLANS

RIVERWATCH PKWY EXTENSION
STA. 97+00.00 TO 102+00.00

DRAWING No. 28-001

1/5/2009 GPLN