STATE	PROJECT NUMBER	SHEET NO.	TOTAL SHEETS
GA	STP00-7063-00(001)	1160	1577

VOID

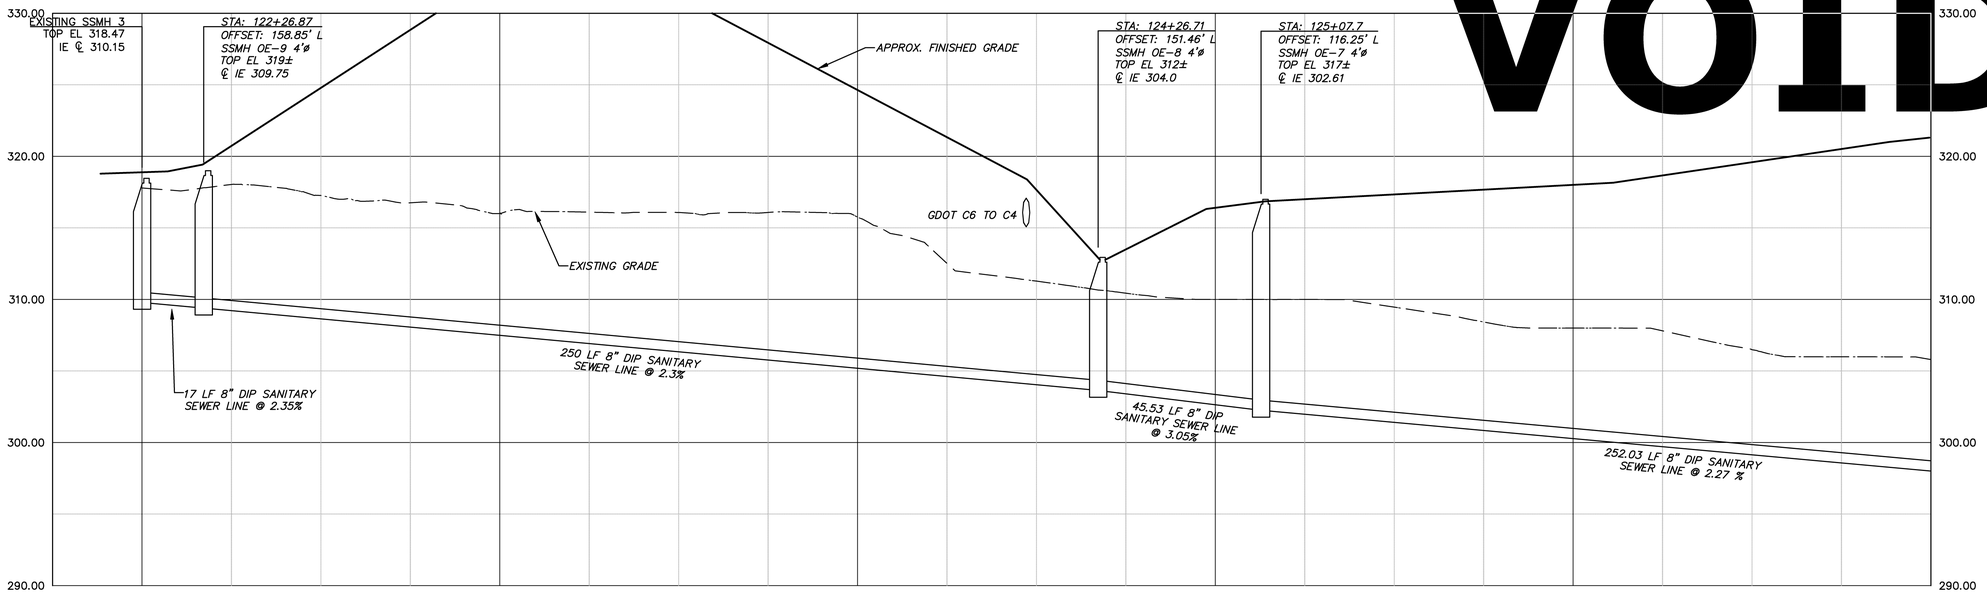

PROFILE VIEW OF SEWER LINE 5

EXISTING SSMH 3 TO SSMH OE-7

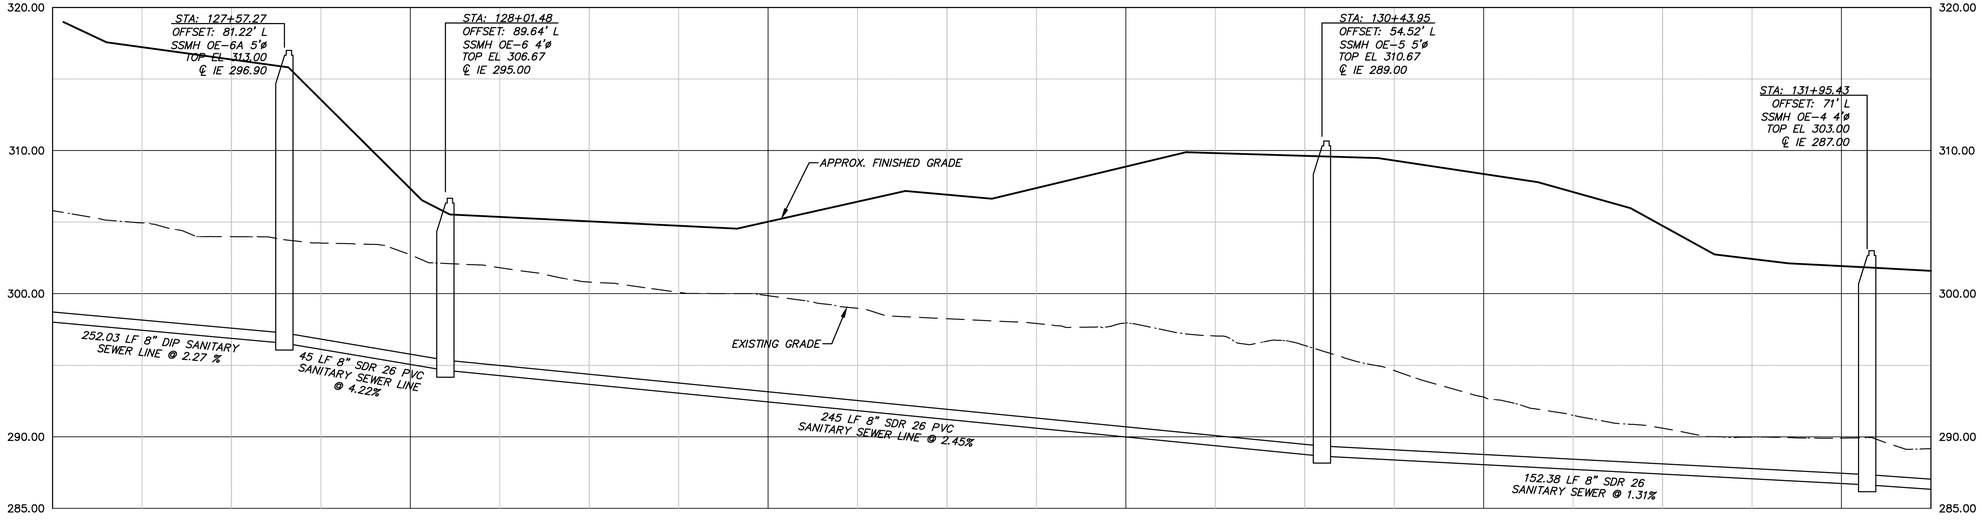

PROFILE VIEW OF SEWER LINE 5

SSMH OE-6A TO SSMH OE-4 (SEE PLAN SHEETS 44-007, 44-008)

EXISTING WATER LINE (TO RETAIN)	—W—W—W—
EXISTING WATER LINE (ABANDON)	—X—W—X—W—X—W—X—W—
PROPOSED WATER LINE	—W—W—W—
EXISTING FIBER OPTIC LINE	—T—T—T—T—
PROPOSED FIBER OPTIC LINE	—T—T—T—
EXISTING SEWER LINE (TO RETAIN)	—SS—SS—SS—
EXISTING SEWER LINE (ABANDON)	—X—SS—X—SS—X—SS—
PROPOSED SEWER LINE	—SS—SS—

EXISTING WATER METER	EXISTING FIRE HYDRANT
PROPOSED WATER METER	PROPOSED FIRE HYDRANT
EXISTING WATER VALVE	EXISTING SEWER MANHOLE
PROPOSED WATER VALVE	PROPOSED SEWER MANHOLE
EXISTING COLUMBIA COUNTY FIBER OPTIC HANDHOLE	EXISTING AIR RELEASE VALVE MANHOLE
PROPOSED COLUMBIA COUNTY FIBER OPTIC HANDHOLE	

HORIZ. SCALE: 1"=20'
VERT. SCALE: 1"=5'

SCALE IN FEET
0 20 40 80

REVISION DATES

WIDENING AND RECONSTRUCTION OF OLD PETERSBURG RD/OLD EVANS RD

COLUMBIA COUNTY WATER UTILITY

CCWU UTILITY RELOCATION PLANS

SEWER PROFILE SHEET 3

RIVERWATCH PARKWAY EXTENSION

DRAWING No. 44-073

X:\GDOT PROJECTS\River Watch Parkway PI 2504170 STP00-7063-00(001).dwg, 8/6/2013 4:46:13 PM