STATE	PROJECT NUMBER	SHEET NO.	TOTAL SHEETS
GA	STP00-7063-00(001)	1160	1577

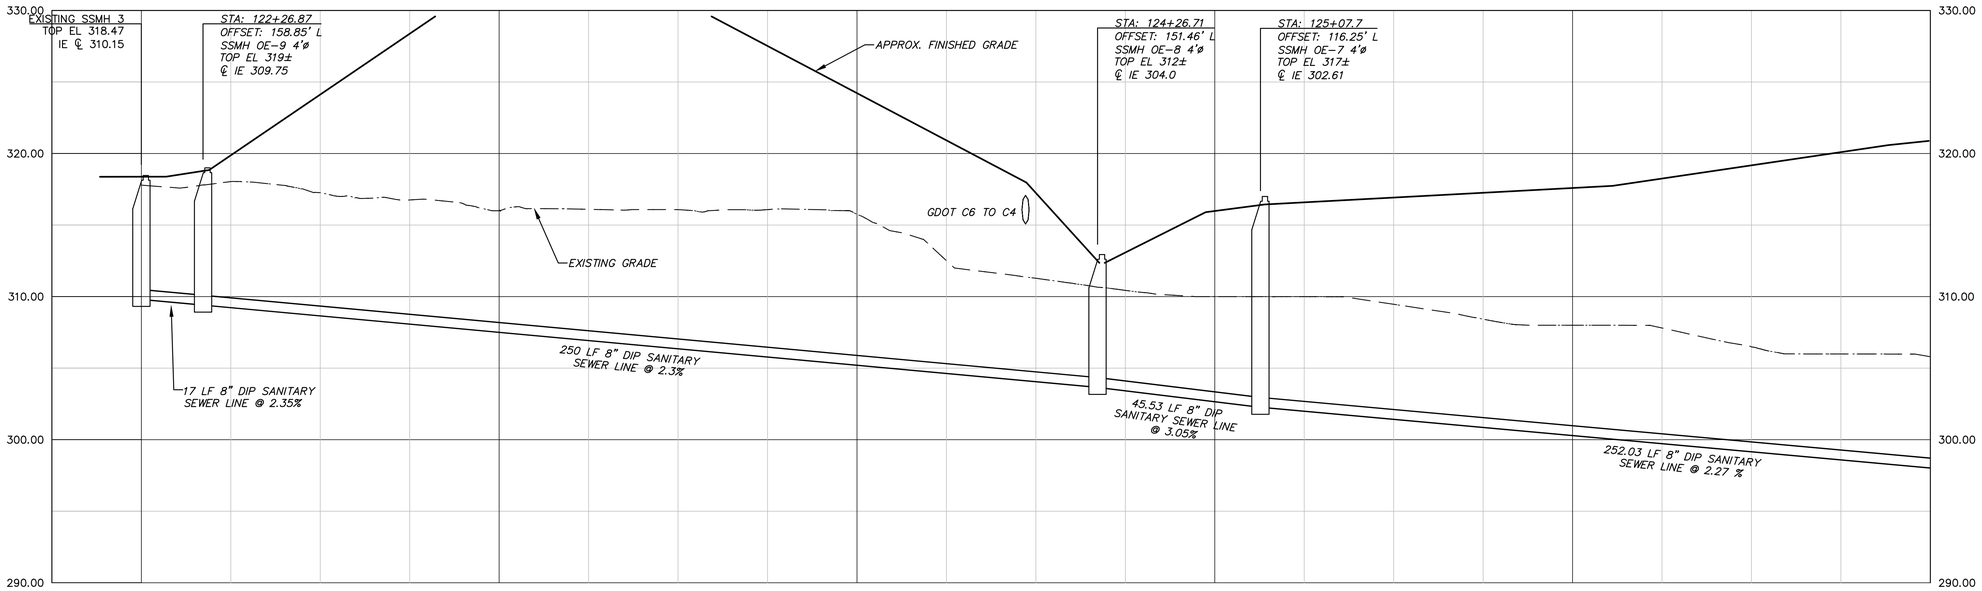

PROFILE VIEW OF SEWER LINE 5

EXISTING SSMH 3 TO SSMH OE-7

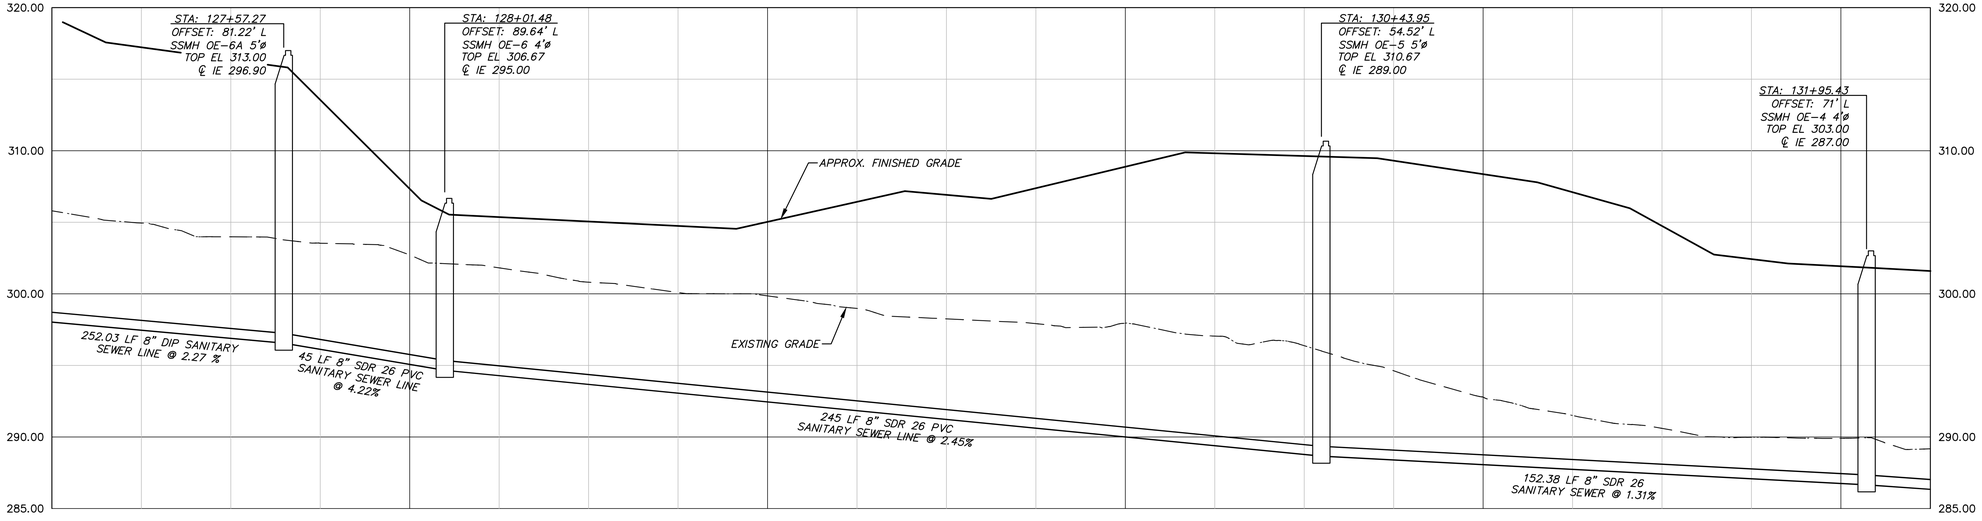

PROFILE VIEW OF SEWER LINE 5

SSMH OE-6A TO SSMH OE-4 (SEE PLAN SHEETS 44-007, 44-008)

EXISTING WATER LINE (TO RETAIN)	—W—W—W—
EXISTING WATER LINE (ABANDON)	—X—W—X—W—X—W—X—W—
PROPOSED WATER LINE	—W—W—W—
EXISTING FIBER OPTIC LINE	—T—T—T—T—
PROPOSED FIBER OPTIC LINE	—T—T—T—
EXISTING SEWER LINE (TO RETAIN)	—SS—SS—SS—
EXISTING SEWER LINE (ABANDON)	—X—SS—X—SS—X—SS—
PROPOSED SEWER LINE	—SS—SS—

EXISTING WATER METER	W
PROPOSED WATER METER	W
EXISTING WATER VALVE	W
PROPOSED WATER VALVE	W
EXISTING COLUMBIA COUNTY FIBER OPTIC HANDHOLE	H
PROPOSED COLUMBIA COUNTY FIBER OPTIC HANDHOLE	H
EXISTING FIRE HYDRANT	
PROPOSED FIRE HYDRANT	
EXISTING SEWER MANHOLE	SS
PROPOSED SEWER MANHOLE	SS
EXISTING AIR RELEASE VALVE MANHOLE	ARV

HORIZ. SCALE: 1"=20'
VERT. SCALE: 1"=5'

SCALE IN FEET
0 20 40 80

REVISION DATES
09-25-2013

WIDENING AND RECONSTRUCTION OF OLD PETERSBURG RD/OLD EVANS RD

COLUMBIA COUNTY WATER UTILITY

CCWU UTILITY RELOCATION PLANS
SEWER PROFILE SHEET 3

RIVERWATCH PARKWAY EXTENSION

DRAWING No.
44-073