STATE	PROJECT NUMBER	SHEET NO.	TOTAL SHEETS
GA	STP00-7063-00(001)	1163	1577

VOID

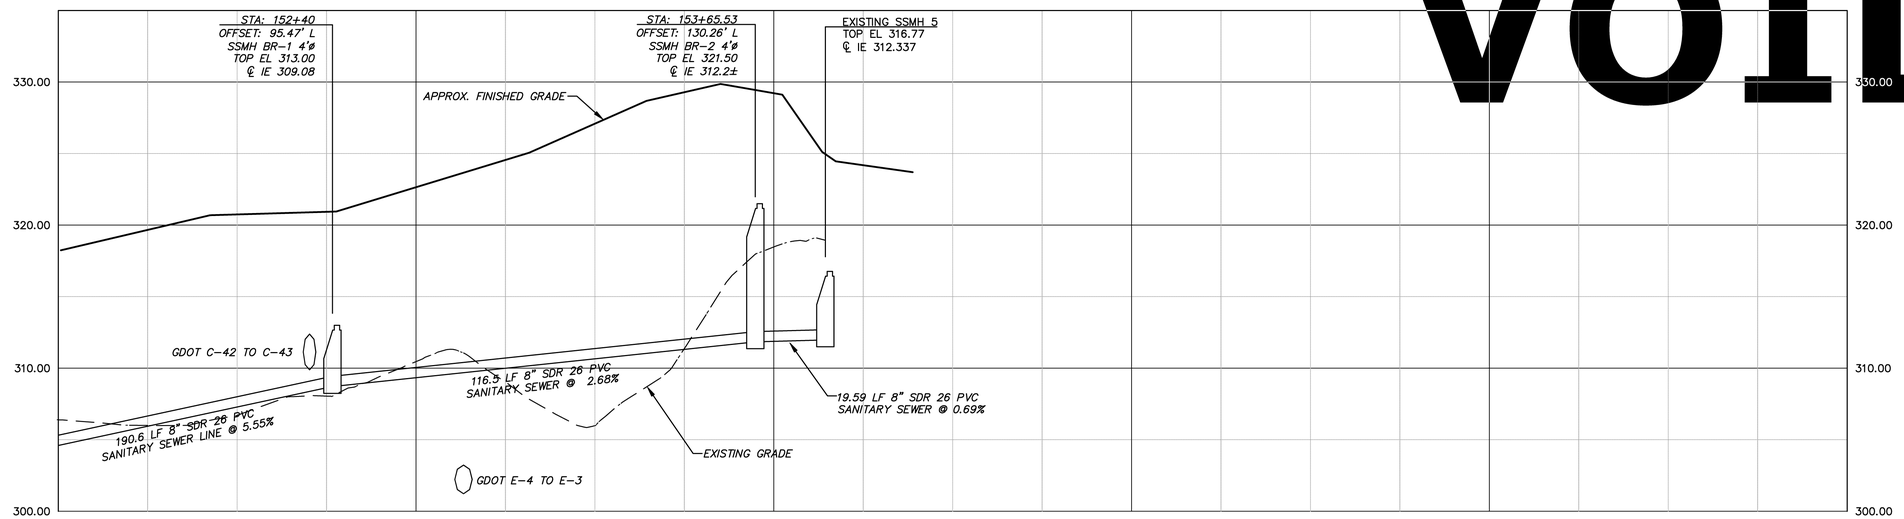

PROFILE VIEW OF SEWER LINE 5

SSMH BR-1 TO EXISTING SSMH 5
(SEE PLAN SHEETS 44-013, 44-045)

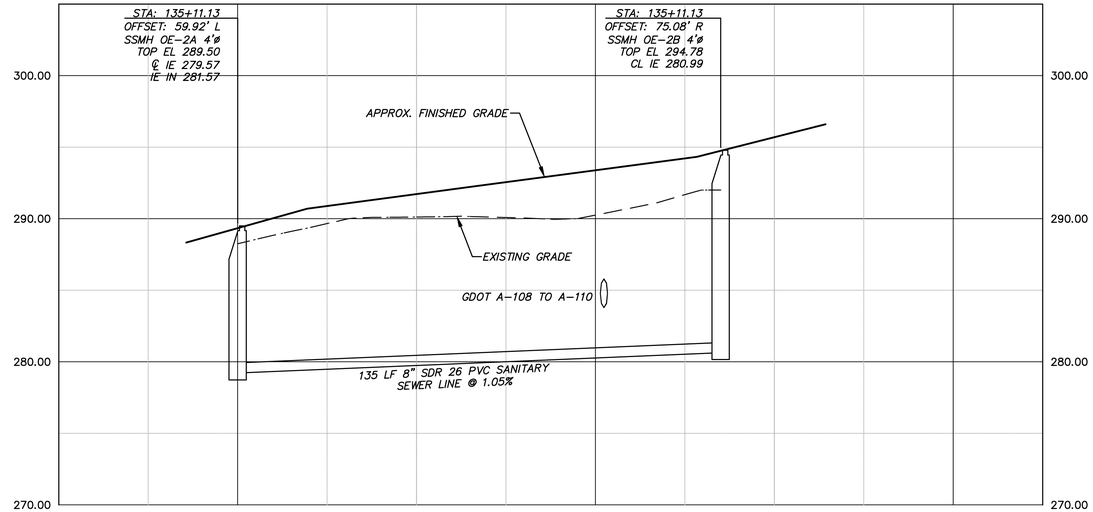

PROFILE VIEW OF SEWER LINE 5A

SSMH OE-2A TO SSMH OE-2B
(SEE PLAN SHEET 44-009)

EXISTING WATER LINE (TO RETAIN)	EXISTING WATER METER	EXISTING FIRE HYDRANT	
EXISTING WATER LINE (ABANDON)	PROPOSED WATER METER	PROPOSED FIRE HYDRANT	
PROPOSED WATER LINE	EXISTING WATER VALVE	EXISTING SEWER MANHOLE	
EXISTING FIBER OPTIC LINE	PROPOSED WATER VALVE	PROPOSED SEWER MANHOLE	
PROPOSED FIBER OPTIC LINE	EXISTING COLUMBIA COUNTY FIBER OPTIC HANDHOLE	EXISTING AIR RELEASE VALVE MANHOLE	
EXISTING SEWER LINE (TO RETAIN)	PROPOSED COLUMBIA COUNTY FIBER OPTIC HANDHOLE		
EXISTING SEWER LINE (ABANDON)			
PROPOSED SEWER LINE			

HORIZ. SCALE: 1"=20'
VERT. SCALE: 1"=5'

SCALE IN FEET
0 20 40 80

REVISION DATES

WIDENING AND RECONSTRUCTION OF
OLD PETERSBURG RD/OLD EVANS RD

COLUMBIA COUNTY WATER UTILITY

CCWU UTILITY RELOCATION PLANS
SEWER PROFILE SHEET 6

RIVERWATCH PARKWAY EXTENSION

DRAWING No. 44-076

X:\GDOT PROJECTS\River Watch Parkway PI 250470\RIVERWATCH PI 250470 STP00-7063-00(001).dwg, 8/6/2013 4:46:51 PM