STATE	PROJECT NUMBER	SHEET NO.	TOTAL SHEETS
GA	STP00-7063-00(001)	1372	1577

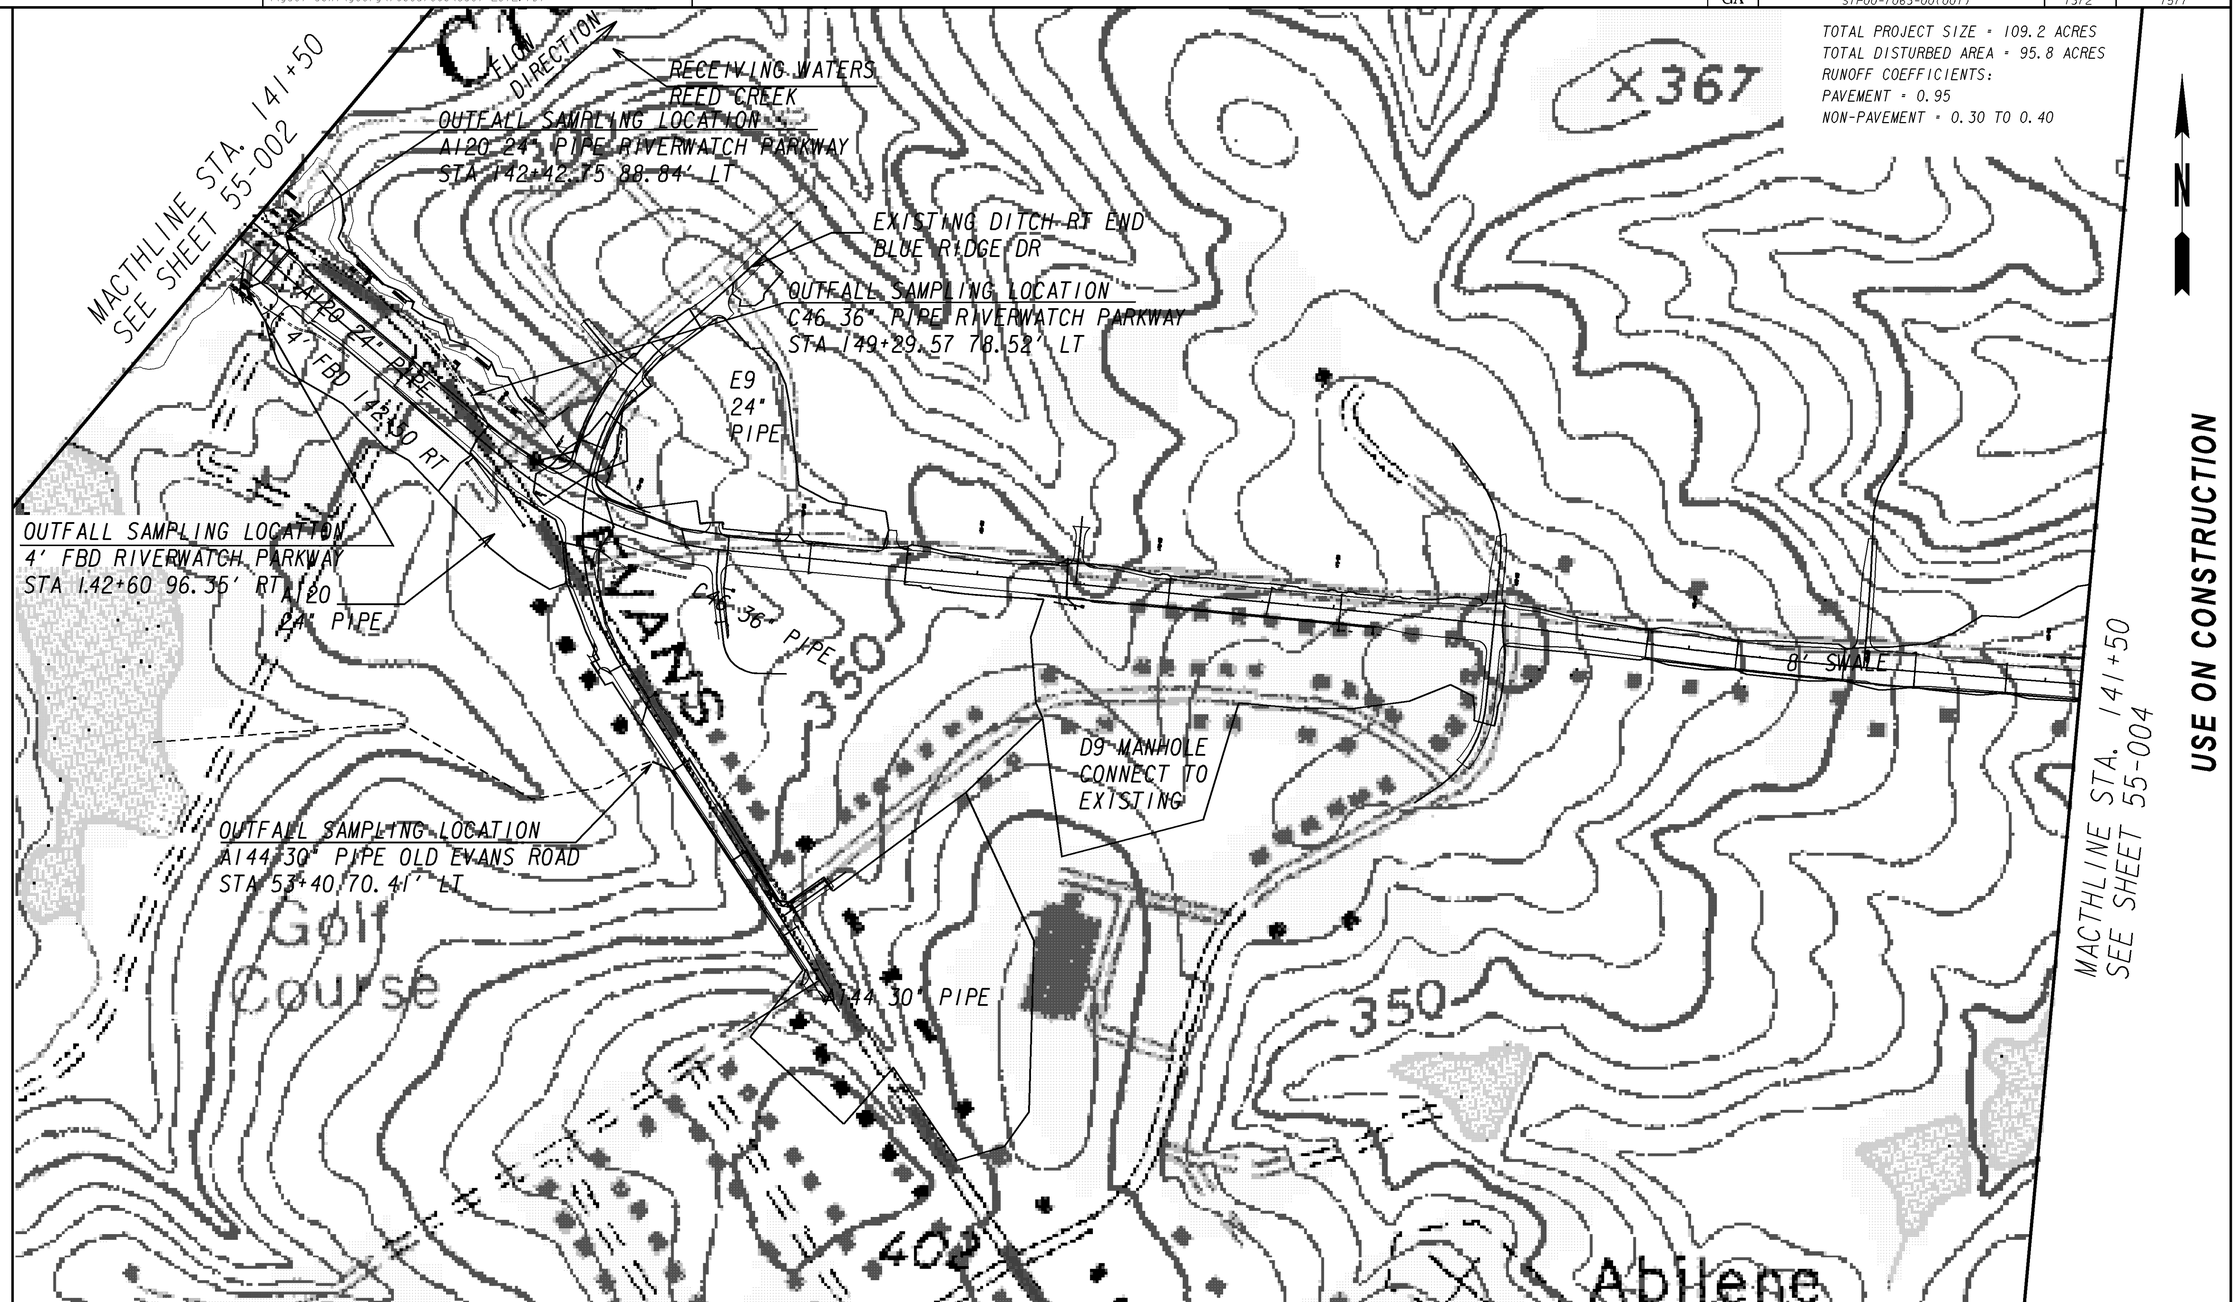

USE ON CONSTRUCTION

REVISION DATES		
10-23-13		
12-3-13		

GEORGIA
DEPARTMENT OF TRANSPORTATION

SCALE IN FEET
0 200 400 800

STATE OF GEORGIA
DEPARTMENT OF TRANSPORTATION
OFFICE: ROADWAY DESIGN

WATERSHED MAP
SITE SAMPLING PLAN

RIVERWATCH PARKWAY EXT
COLUMBIA COUNTY

DRAWING NO. 55-003

1/5/2009 GPLN

BASIN DRAINAGE AREA(sq mi) (PF2) Dn: 1.2.5-63
(PF3) Dn: 1.2.5.1.1.2.7
(PF4) Dn: 1.2.5.1.1.2.7.1
(PF5) Dn: 1.2.5.1.1.2.7.1.1