STATE	PROJECT NUMBER	SHEET NO.	TOTAL
GA.	STP00-7007-00(006), BRSLB-7007-00(007)	56	1263

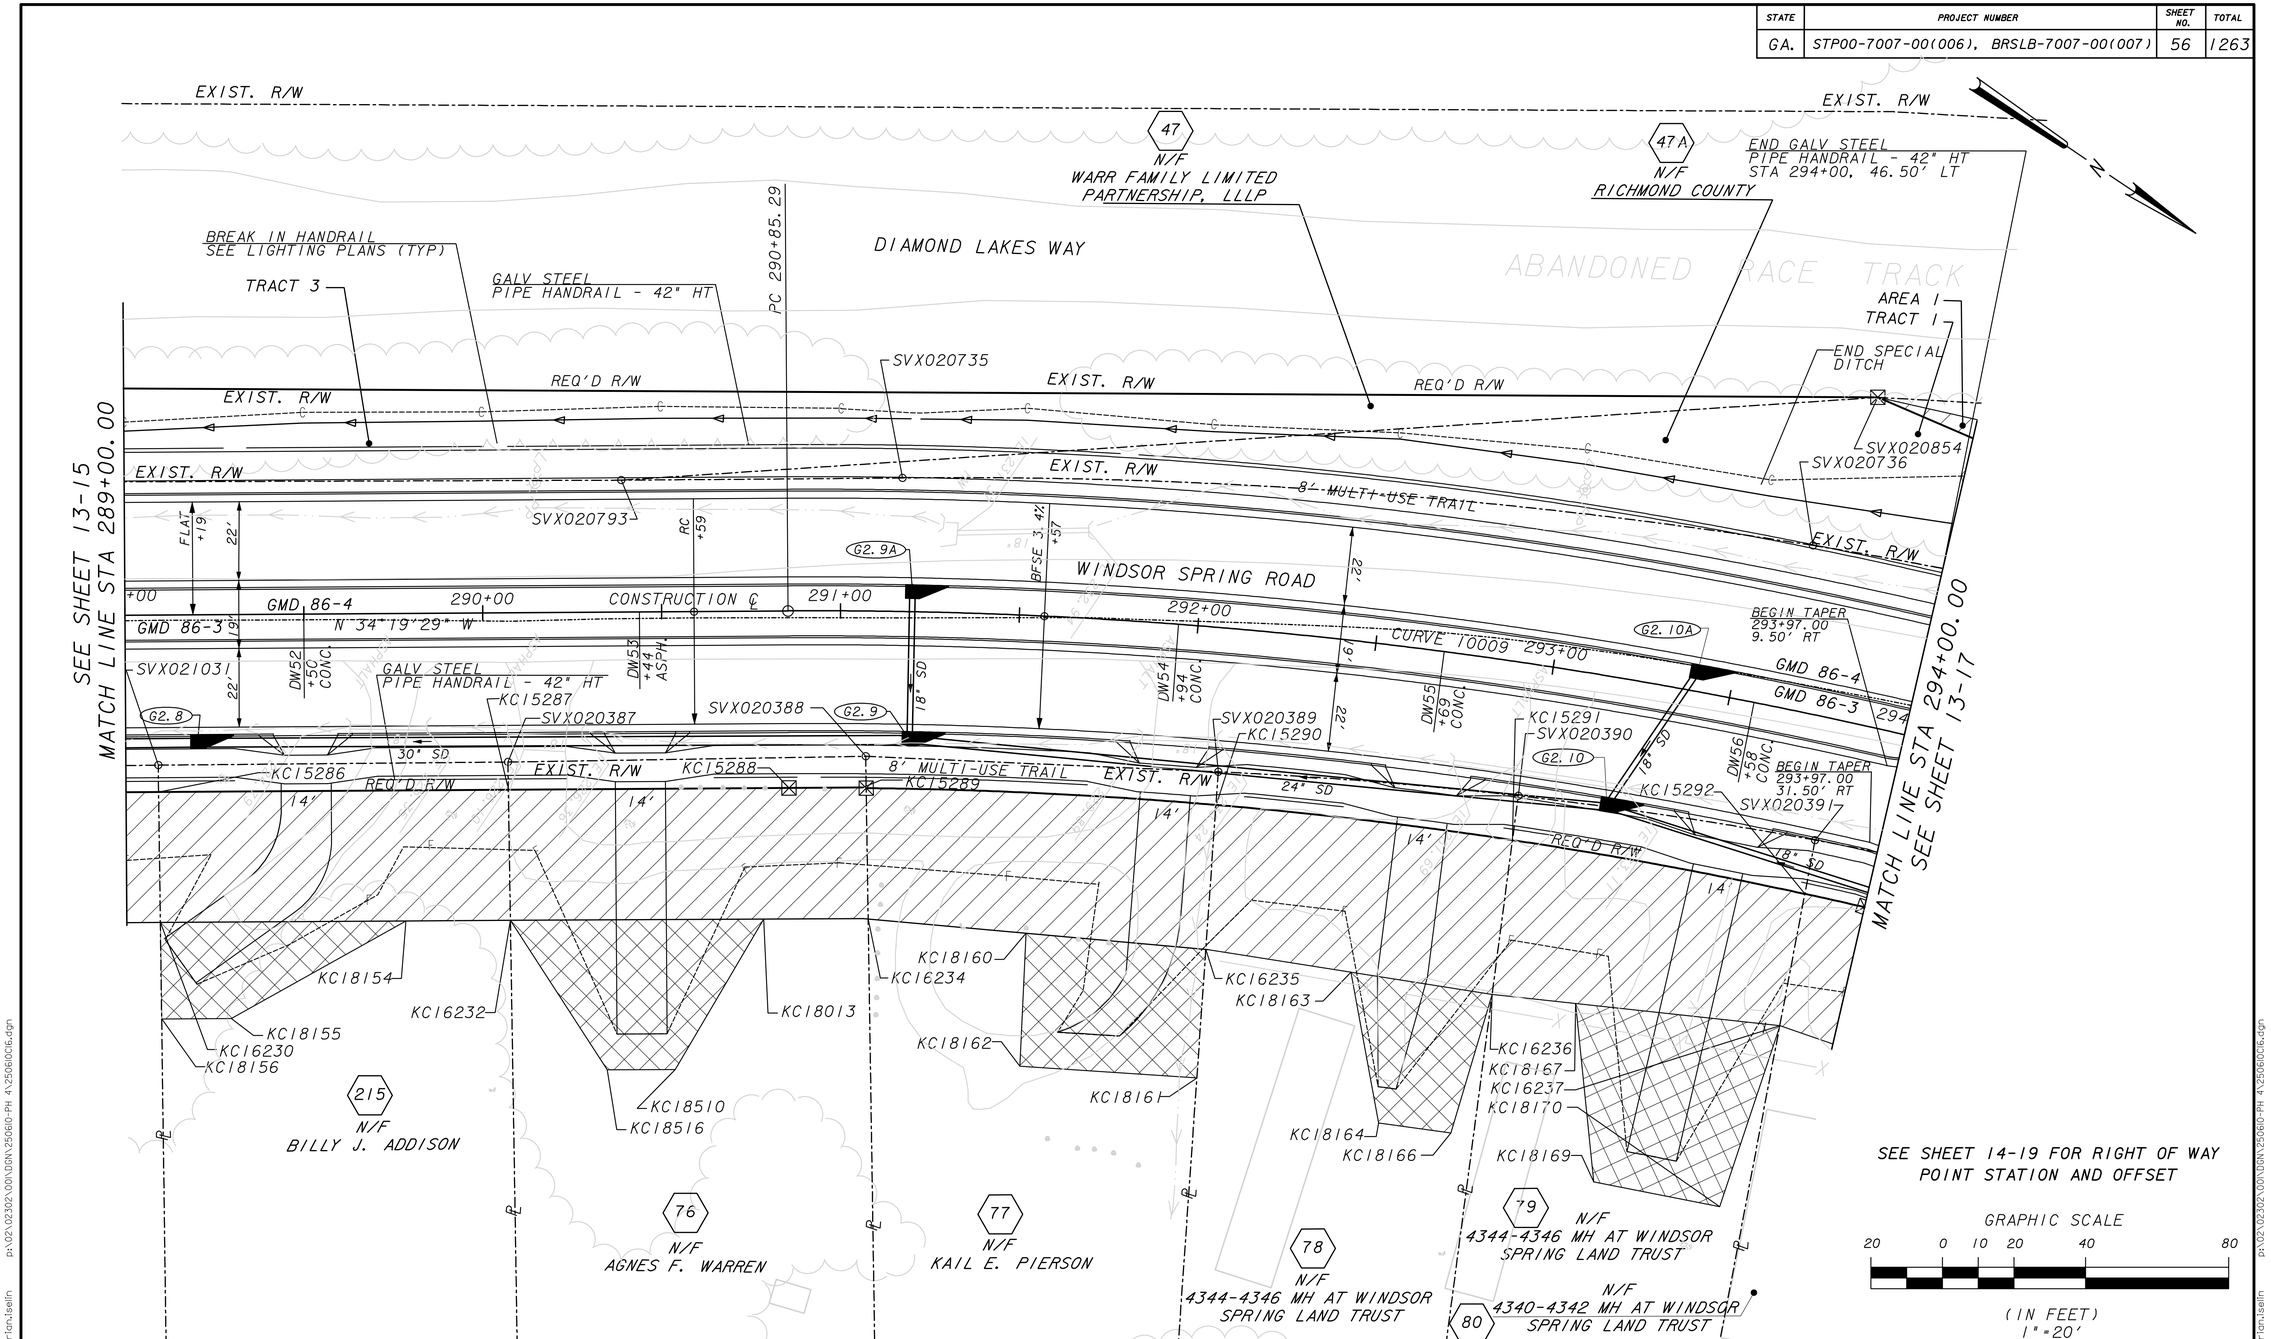

PROPERTY AND EXISTING R/W LINE	BEGIN LIMIT OF ACCESS ..... BLA
REQUIRED R/W LINE	END LIMIT OF ACCESS ..... ELA
CONSTRUCTION LIMITS	LIMIT OF ACCESS
EASEMENT FOR CONSTR & MAINTENANCE OF SLOPES	REQ'D R/W AND LIMIT OF ACCESS
EASEMENT FOR CONSTR OF SLOPES	
EASEMENT FOR CONSTR OF DRIVES	

JACOBS

NO.	DATE	DESCRIPTION OF REVISION
	04/30/14	ADDED 'HT' FOR HEIGHT TO HANDRAIL QUANTITY

WINDSOR SPRING ROAD - PHASE IV
WILLIS FOREMAN ROAD TO TOBACCO ROAD

CONSTRUCTION PLAN

DESIGNED: RWT	CHECKED:	DATE:	13-16	
DRAWN: SKS	JOB NO. 2302-001	SCALE: AS SHOWN	DRAWING NO.	REV

4/29/2014 4:22:51PM brian.iselin p:\02\02302\001\DGN\250610-PH 4\250610C16.dgn