STATE	PROJECT NUMBER	SHEET NO.	TOTAL
GA	STP00-7007-00(006), BRSLB-7007-00(007)	219	1263

VOID

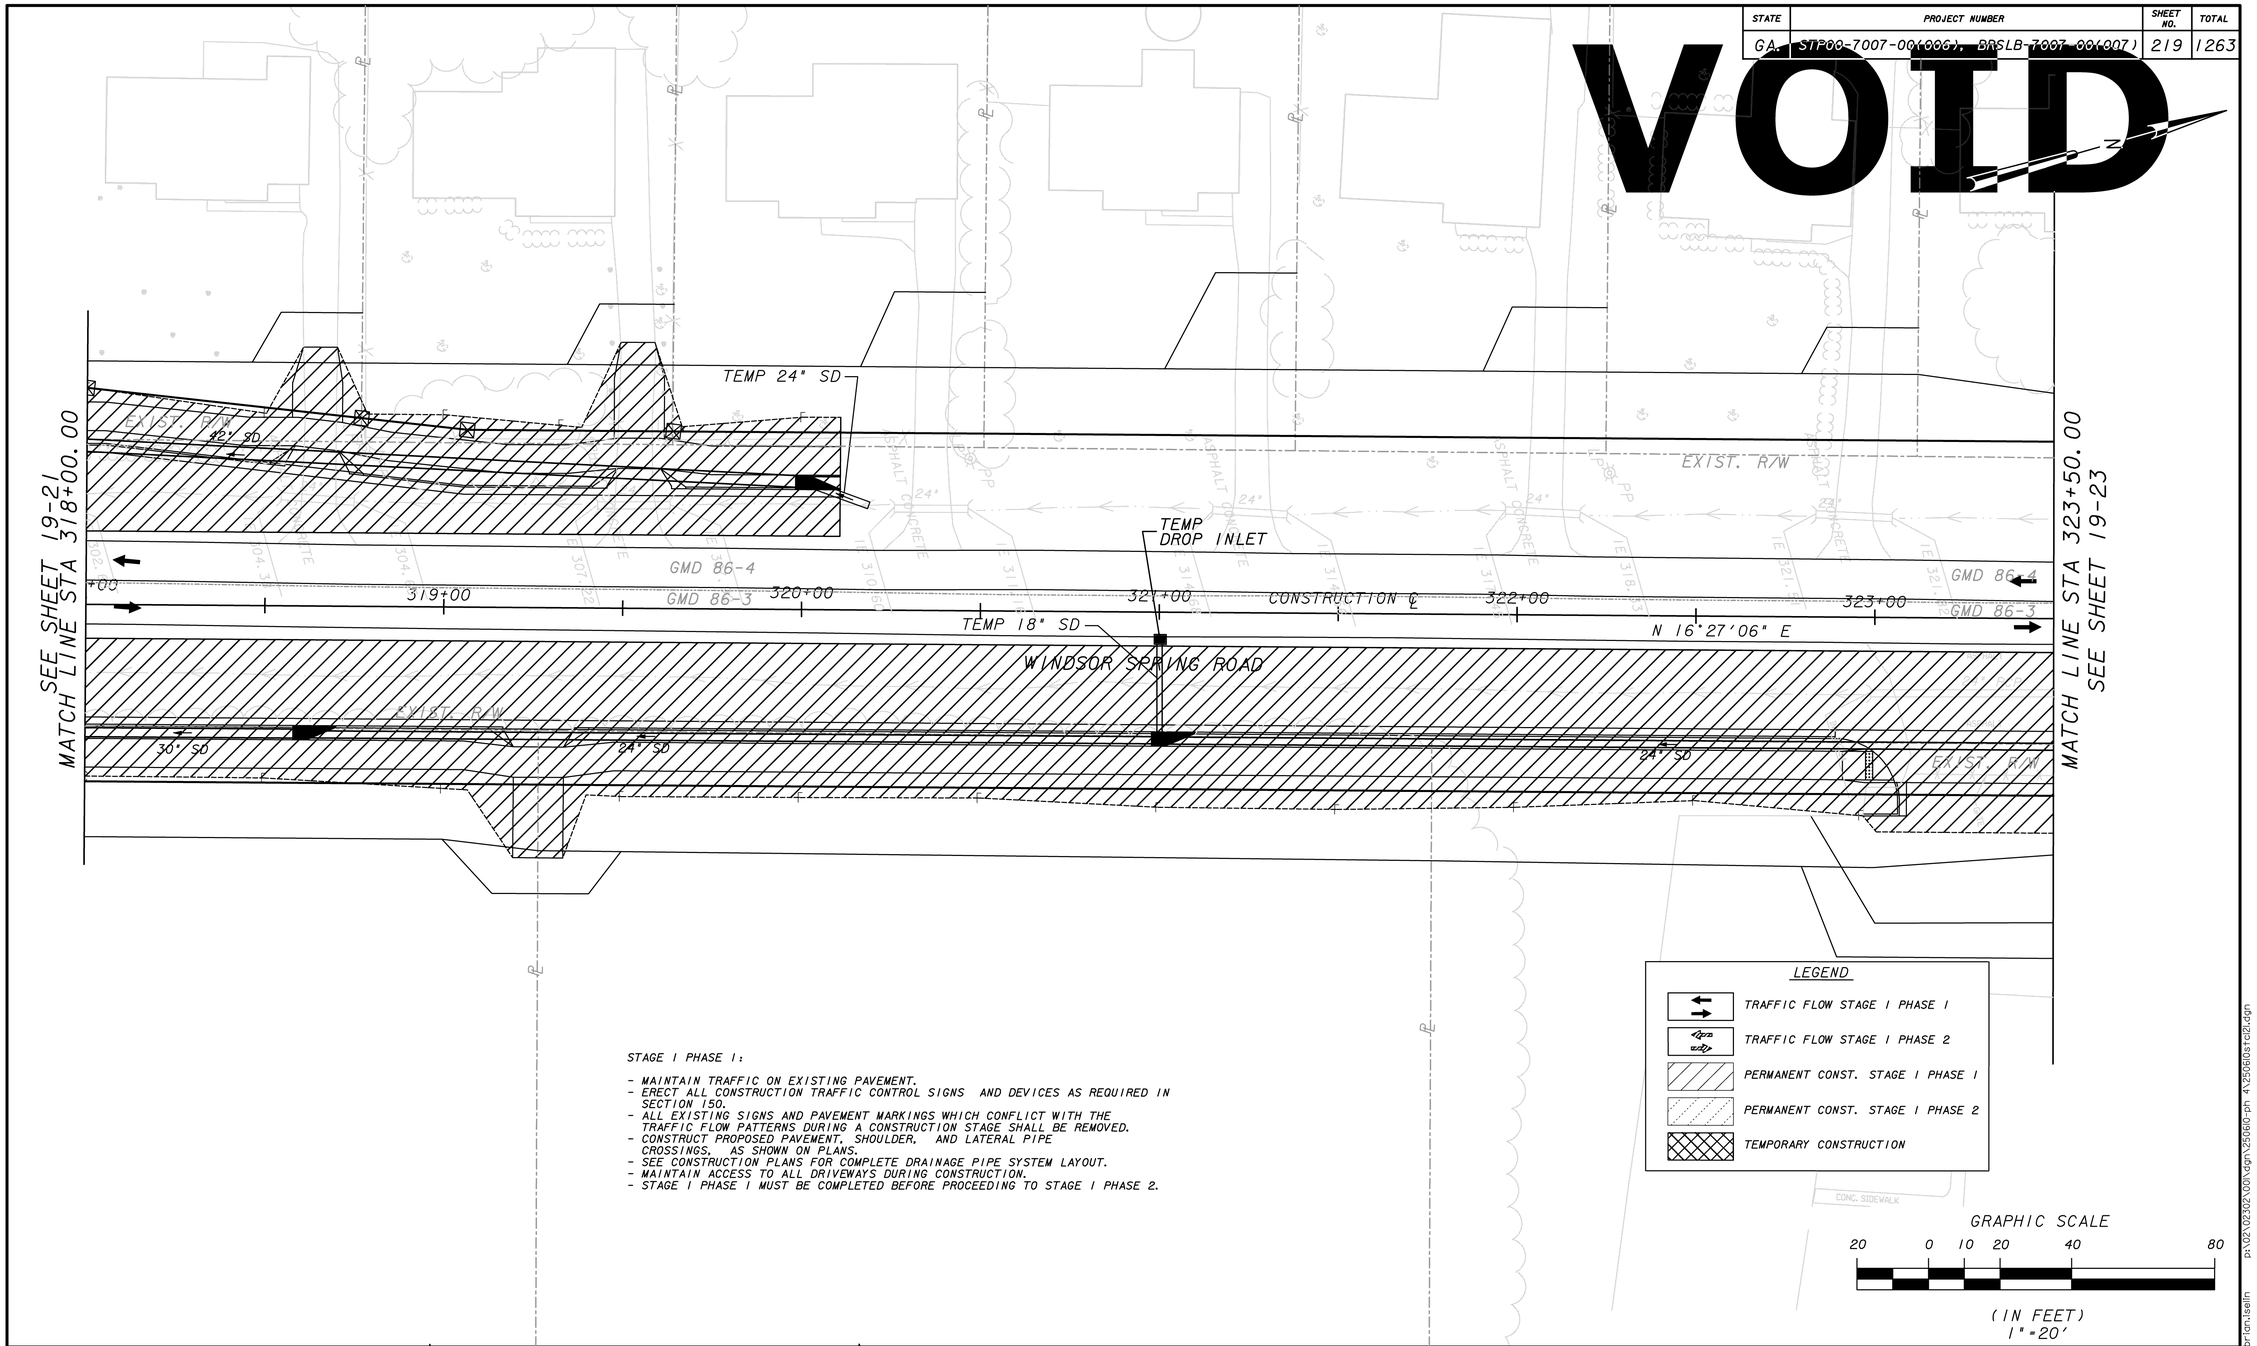

STAGE 1 PHASE 1:

- MAINTAIN TRAFFIC ON EXISTING PAVEMENT.
- ERECT ALL CONSTRUCTION TRAFFIC CONTROL SIGNS AND DEVICES AS REQUIRED IN SECTION 150.
- ALL EXISTING SIGNS AND PAVEMENT MARKINGS WHICH CONFLICT WITH THE TRAFFIC FLOW PATTERNS DURING A CONSTRUCTION STAGE SHALL BE REMOVED.
- CONSTRUCT PROPOSED PAVEMENT, SHOULDER, AND LATERAL PIPE CROSSINGS, AS SHOWN ON PLANS.
- SEE CONSTRUCTION PLANS FOR COMPLETE DRAINAGE PIPE SYSTEM LAYOUT.
- MAINTAIN ACCESS TO ALL DRIVEWAYS DURING CONSTRUCTION.
- STAGE 1 PHASE 1 MUST BE COMPLETED BEFORE PROCEEDING TO STAGE 1 PHASE 2.

JACOBS

NO.	DATE	DESCRIPTION OF REVISION

WINDSOR SPRING ROAD - PHASE IV
WILLIS FOREMAN ROAD TO TOBACCO ROAD

CONSTRUCTION STAGING PLAN
STAGE 1

DESIGNED: RWT	CHECKED:	DATE:	19-22	
DRAWN: SKS	JOB NO. 2302-001	SCALE: AS SHOWN	DRAWING NO.	REV

3/4/2014 5:15:39 PM brian.iselin p:\02\02302\001\dgn\250610-ph 4\250610stc121.dgn