STATE	PROJECT NUMBER	SHEET NO.	TOTAL
GA.	STP00-7007-00(006), BRSLB-7907-00(007)	269	1263

VOID

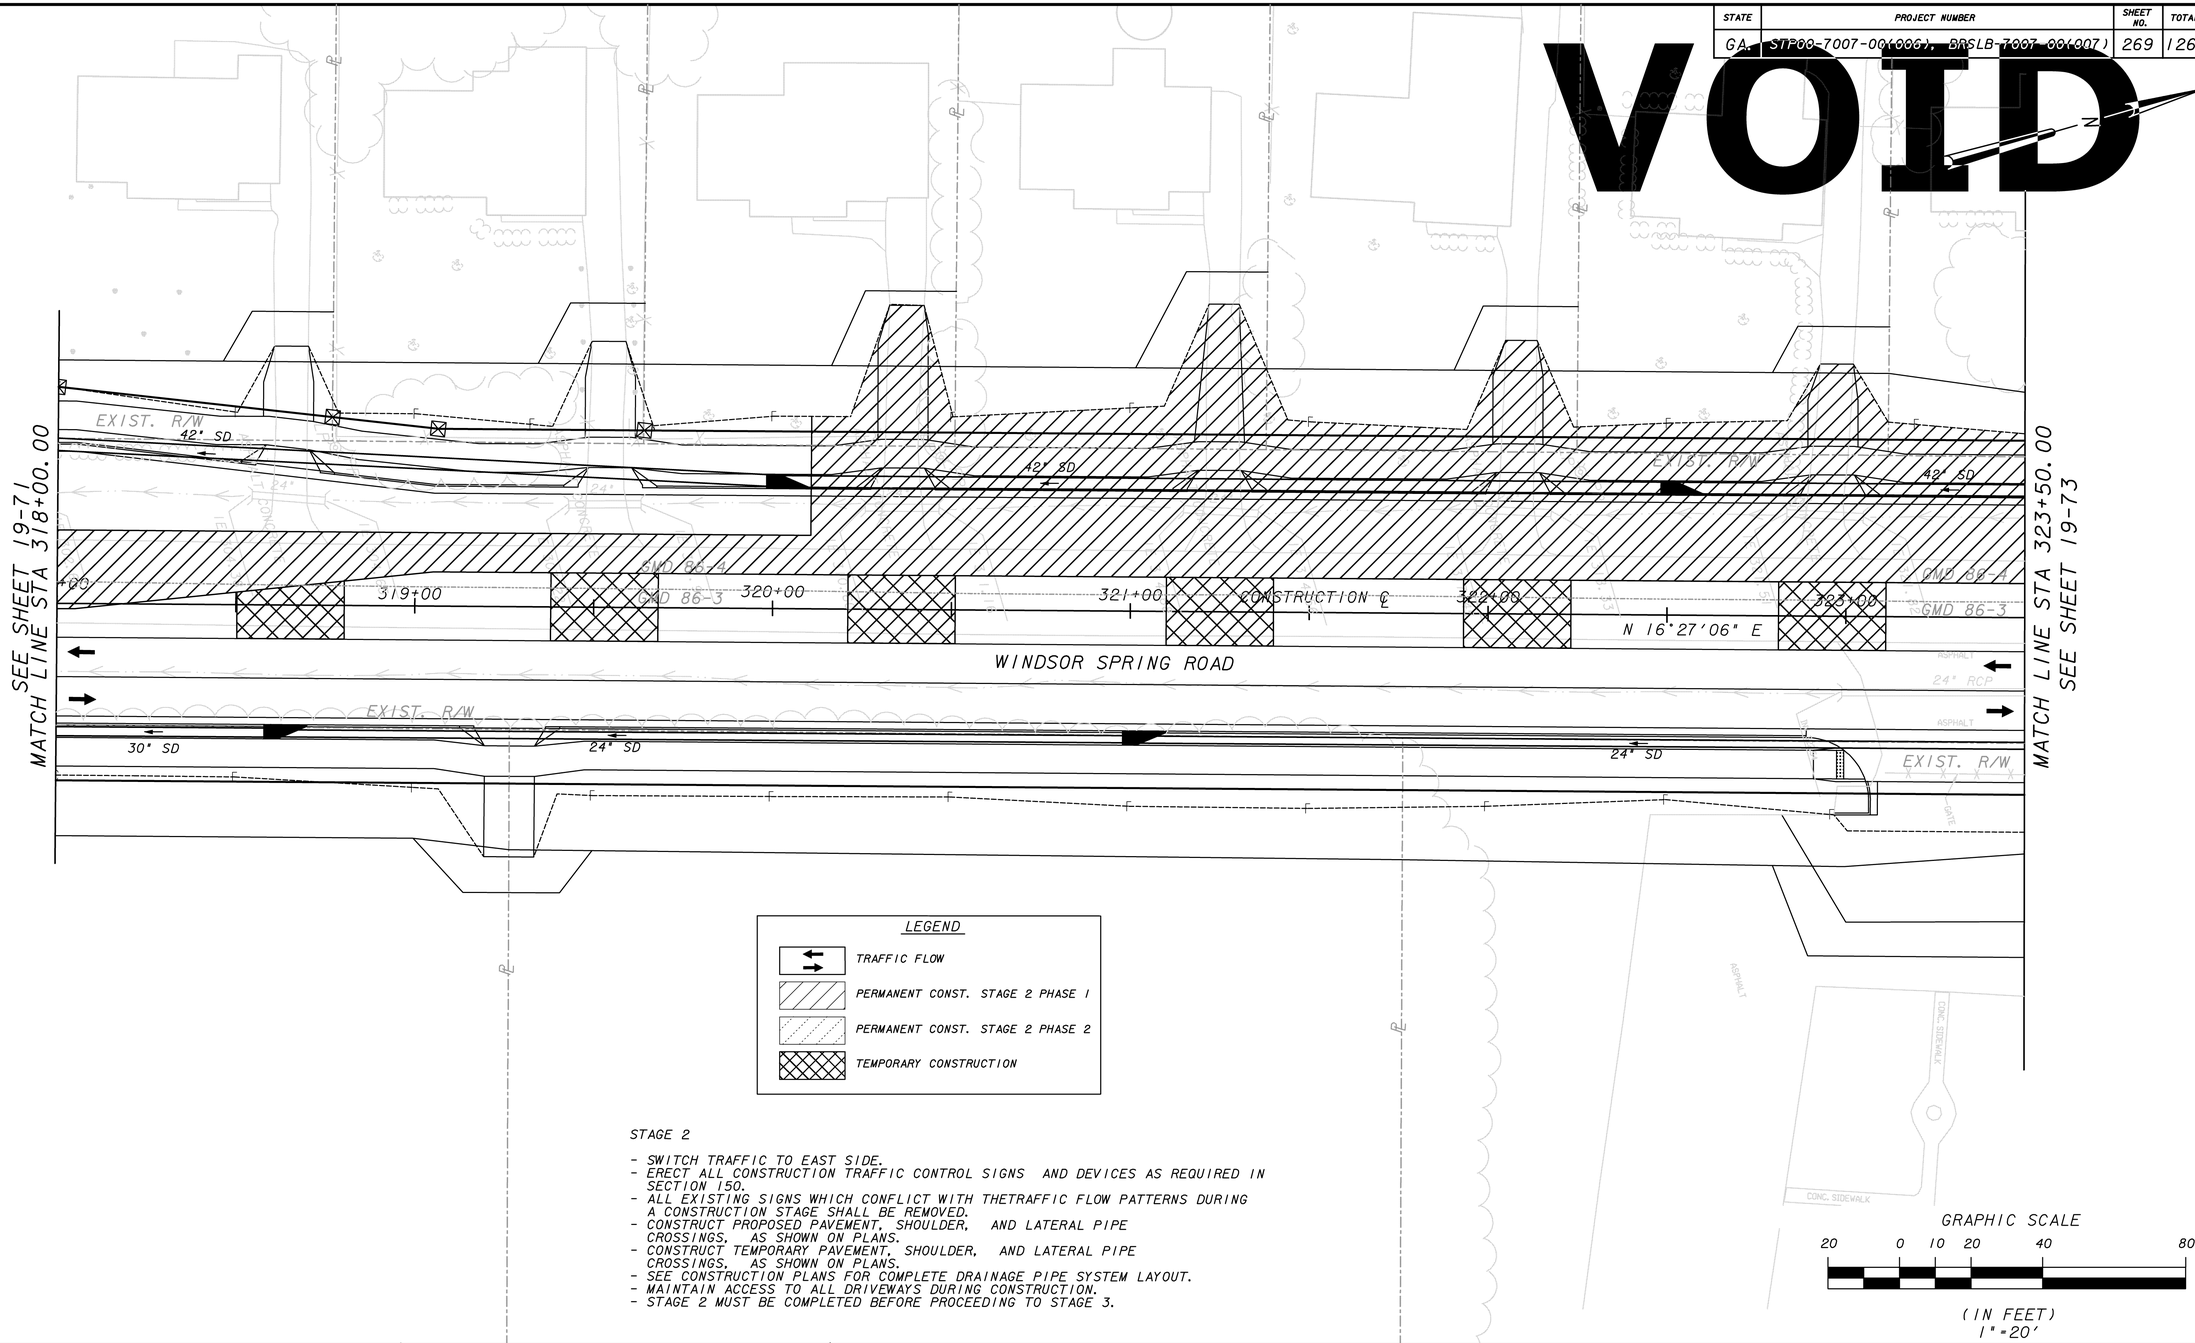

STAGE 2

- SWITCH TRAFFIC TO EAST SIDE.
- ERECT ALL CONSTRUCTION TRAFFIC CONTROL SIGNS AND DEVICES AS REQUIRED IN SECTION 150.
- ALL EXISTING SIGNS WHICH CONFLICT WITH THETRAFFIC FLOW PATTERNS DURING A CONSTRUCTION STAGE SHALL BE REMOVED.
- CONSTRUCT PROPOSED PAVEMENT, SHOULDER, AND LATERAL PIPE CROSSINGS, AS SHOWN ON PLANS.
- CONSTRUCT TEMPORARY PAVEMENT, SHOULDER, AND LATERAL PIPE CROSSINGS, AS SHOWN ON PLANS.
- SEE CONSTRUCTION PLANS FOR COMPLETE DRAINAGE PIPE SYSTEM LAYOUT.
- MAINTAIN ACCESS TO ALL DRIVEWAYS DURING CONSTRUCTION.
- STAGE 2 MUST BE COMPLETED BEFORE PROCEEDING TO STAGE 3.

JACOBS

NO.	DATE	DESCRIPTION OF REVISION

WINDSOR SPRING ROAD - PHASE IV
WILLIS FOREMAN ROAD TO TOBACCO ROAD

CONSTRUCTION STAGING PLAN
STAGE 2

DESIGNED: RWT	CHECKED:	DATE:	19-72	
DRAWN: SKS	JOB NO. 2302-001	SCALE: AS SHOWN	DRAWING NO.	REV

p:\02\02302\00\dgn\25060-ph 4\25060stc221.dgn brian.iselin 5:21:49 PM 3/4/2014