STATE	PROJECT NUMBER	SHEET NO.	TOTAL
GA.	STP00-7007-00(006), BRSLB-7007-00(007)	295	1263

STAGE 2

- MAINTAIN TRAFFIC ON EXISTING FOR SPIRIT CREEK.
- ERECT ALL CONSTRUCTION TRAFFIC CONTROL SIGNS AND DEVICES AS REQUIRED IN SECTION 150.
- ALL EXISTING SIGNS WHICH CONFLICT WITH THETRAFFIC FLOW PATTERNS DURING A CONSTRUCTION STAGE SHALL BE REMOVED.
- CONSTRUCT PROPOSED PAVEMENT, SHOULDER, AND LATERAL PIPE CROSSINGS, AS SHOWN ON PLANS.
- SEE CONSTRUCTION PLANS FOR COMPLETE DRAINAGE PIPE SYSTEM LAYOUT.
- MAINTAIN TWO LANES OF TRAFFIC ON SPIRIT CREEK RD DURING CONSTRUCTION. IN AREAS WHERE TWO LANES OF TRAFFIC CANNOT BE MAINTAINED, CONSTRUCTION TO BE ACCOMPLISHED DURING OFF PEAK HOURS WHILE MAINTAINING ONE LANE.
- MAINTAIN ACCESS TO ALL DRIVEWAYS DURING CONSTRUCTION.
- STAGE 2 MUST BE COMPLETED BEFORE PROCEEDING TO STAGE 3.

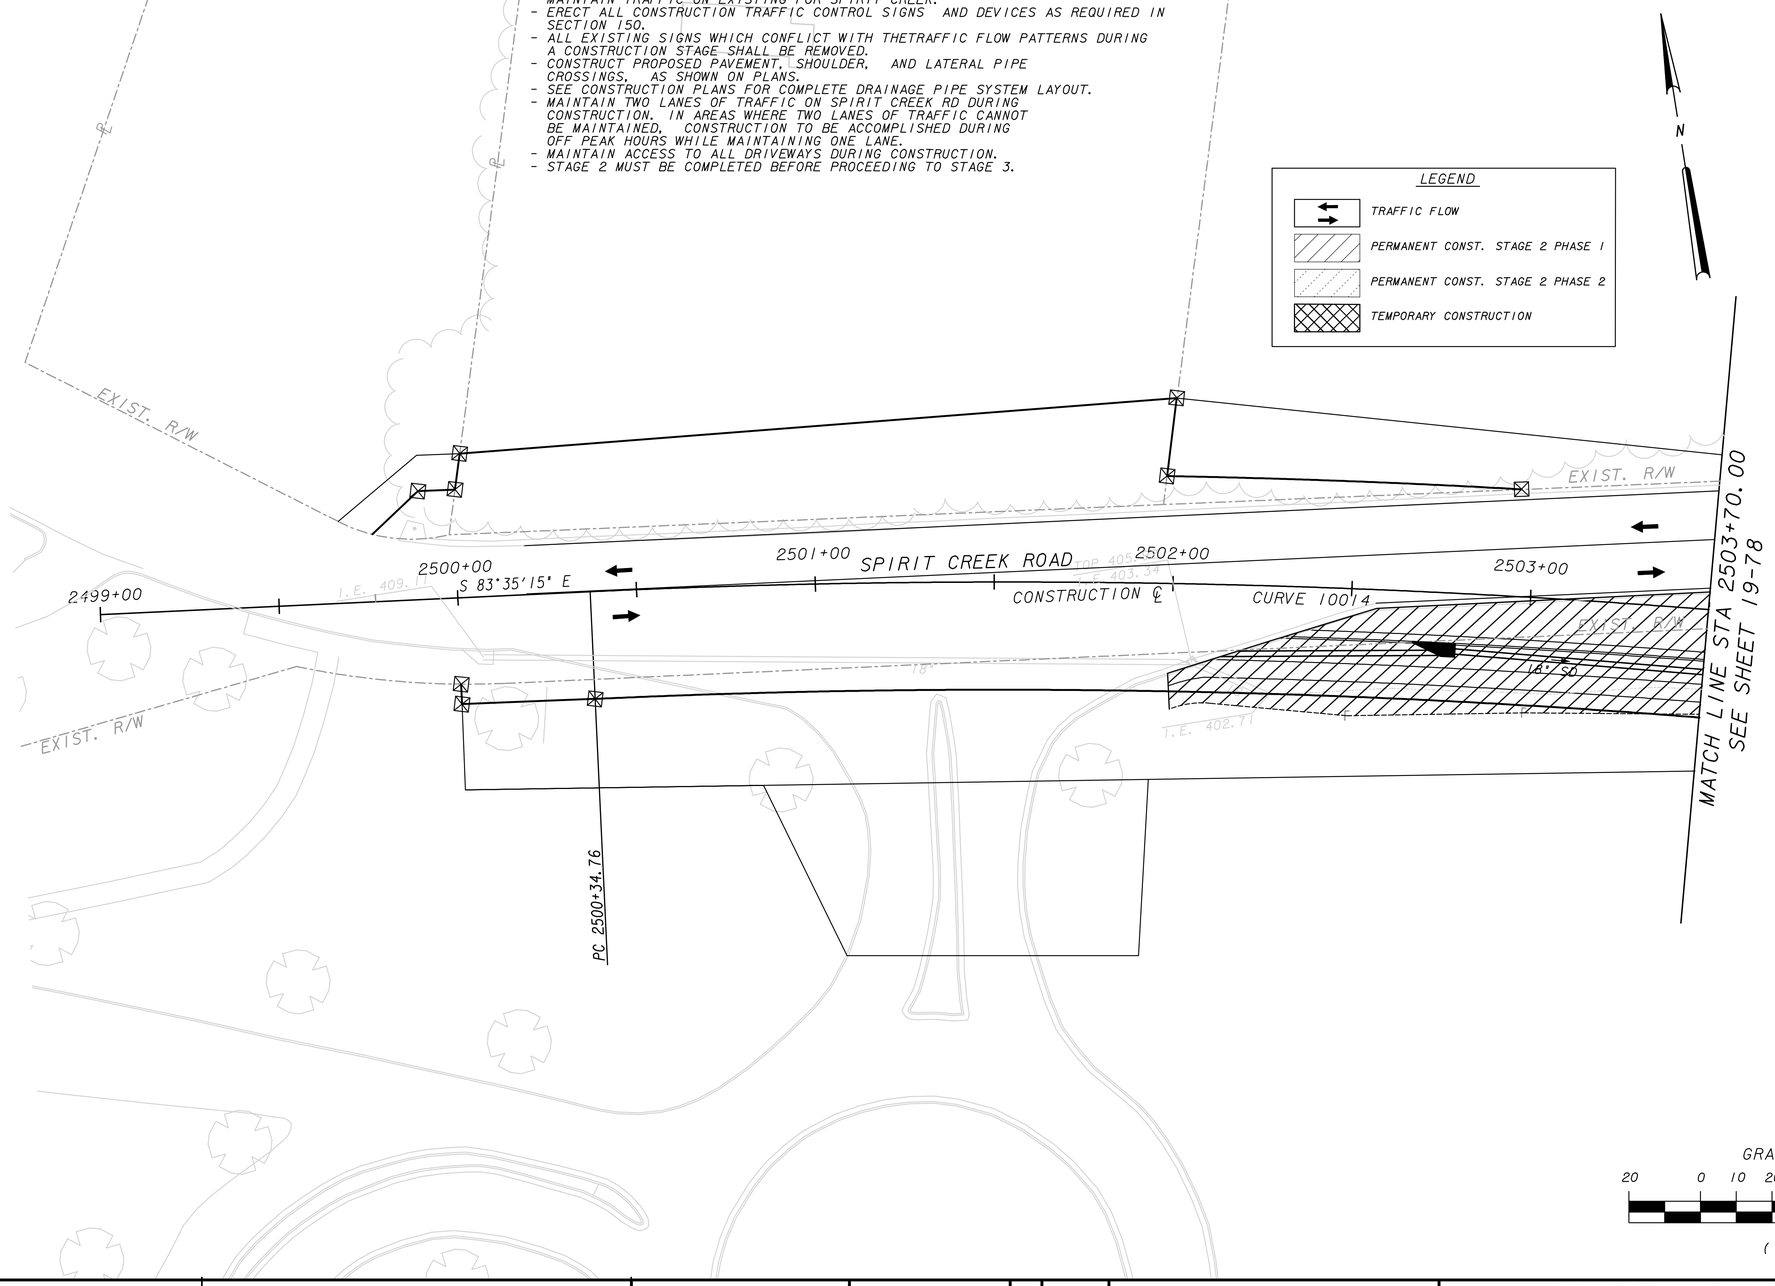

JACOBS

NO.	DATE	DESCRIPTION OF REVISION

WINDSOR SPRING ROAD - PHASE IV
WILLIS FOREMAN ROAD TO TOBACCO ROAD

CONSTRUCTION STAGING PLAN
STAGE 2

DESIGNED: RWT	CHECKED:	DATE:	19-98	
DRAWN: SKS	JOB NO. 2302-001	SCALE: AS SHOWN	DRAWING NO.	REV

p:\02\02302\00\dgn\250610-ph 4\250610stc247.dgn brian.iselin 5:25:09 PM 3/4/2014