STATE	PROJECT NUMBER	SHEET NO.	TOTAL
GA	STP00-7007-00(006), BRSLB-7007-00(007)	371	1263

VOID

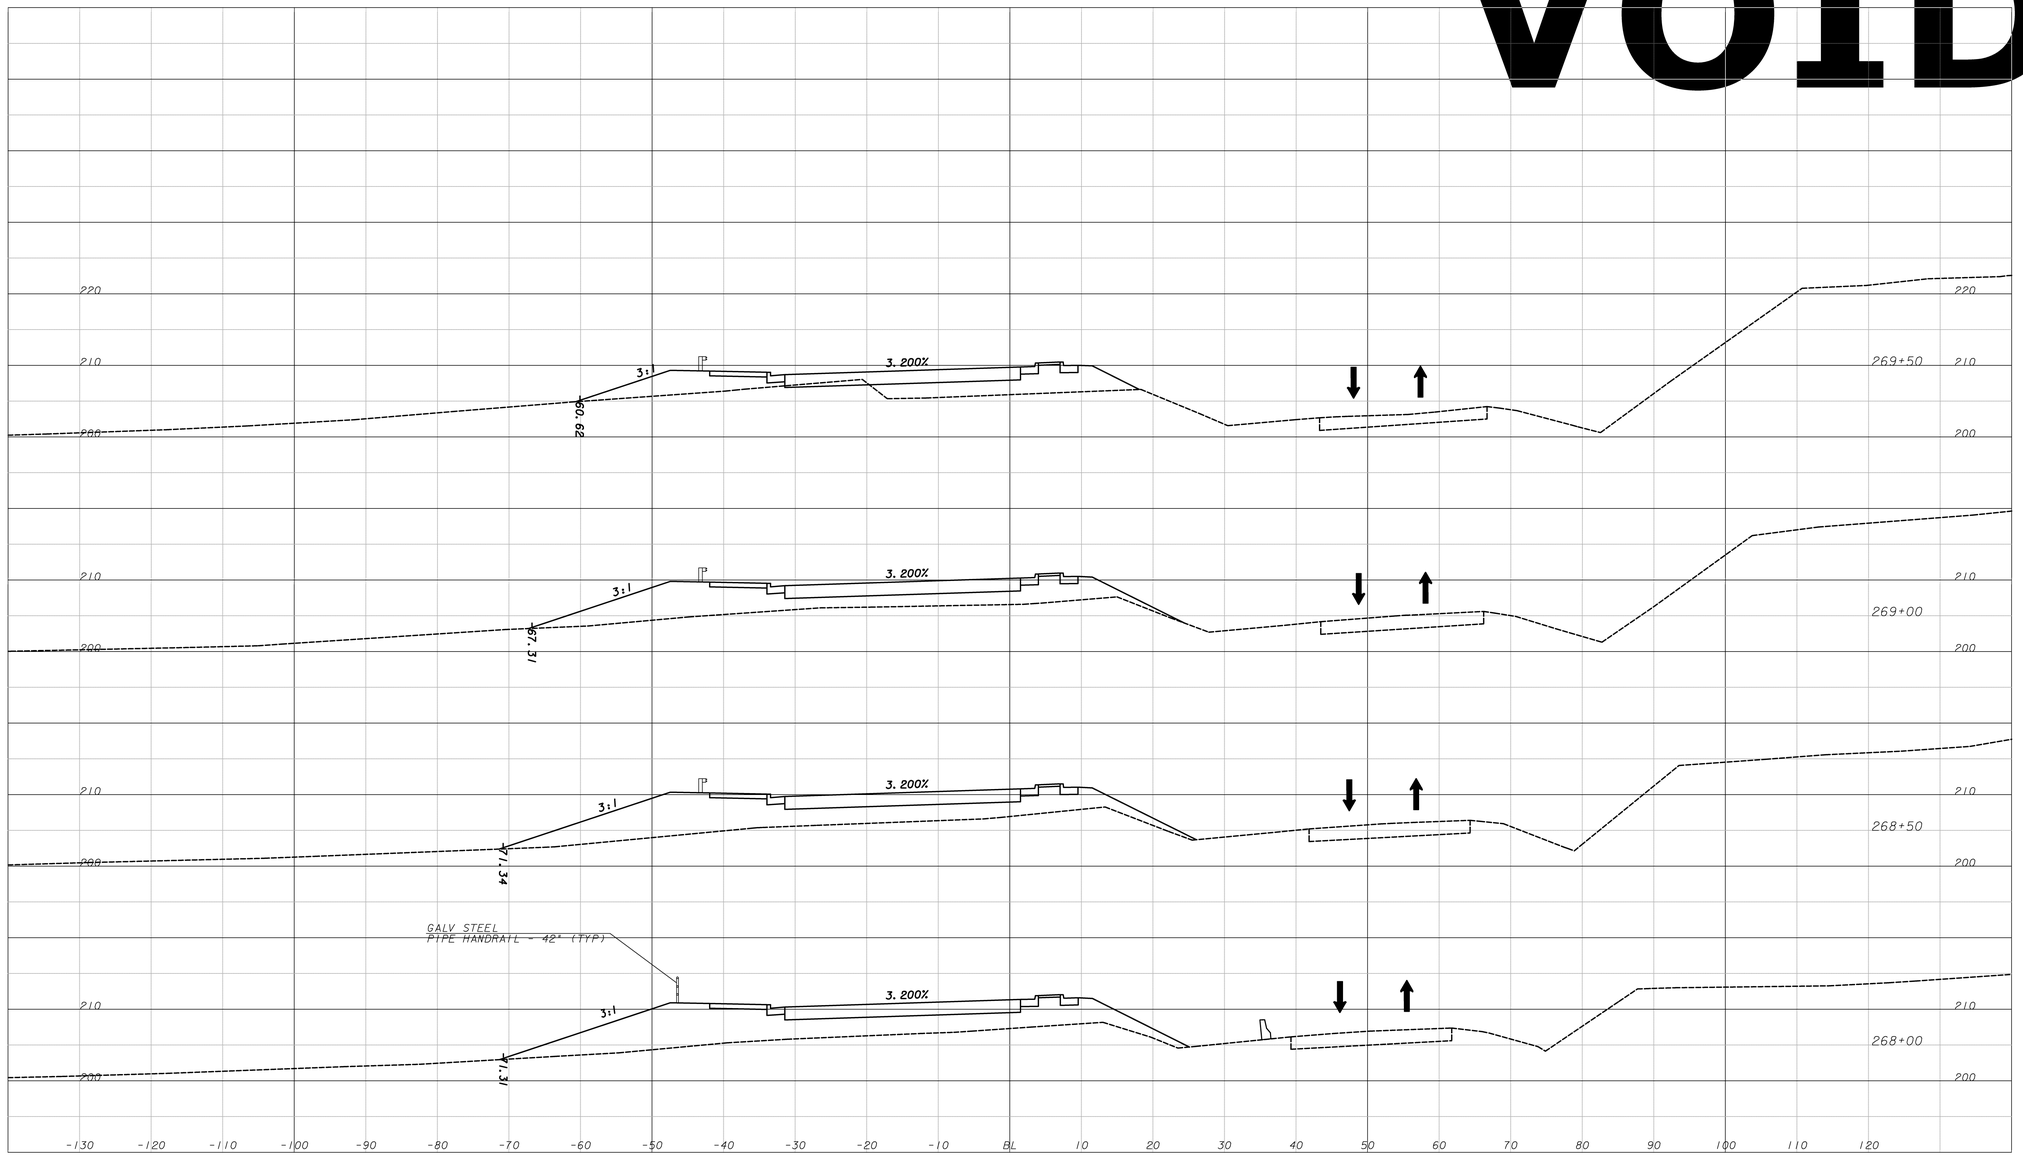

SCALE: 1"=10' HORIZONTAL
1"=10' VERTICAL

TRAFFIC FLOW STAGE 1 PHASE 1

TRAFFIC FLOW STAGE 1 PHASE 2

JACOBS

NO.	DATE	DESCRIPTION OF REVISION

WINDSOR SPRING ROAD - PHASE IV
WILLIS FOREMAN ROAD TO TOBACCO ROAD

STAGING CROSS SECTIONS STAGE 1
WINDSOR SPRING ROAD

DESIGNED: RWT	CHECKED:	DATE:	19-174	
DRAWN: SKS	JOB NO. 2302-001	SCALE: AS SHOWN	DRAWING NO.	REV

p:\02\02302\001\dgn\250610-ph 4\250610slx01.dgn brian.iselin 4:17:13 PM 3/4/2014