STATE	PROJECT NUMBER	SHEET NO.	TOTAL
GA.	STP00-7007-00(009), BRSLB-7007-00(007)	835	1263

VOID

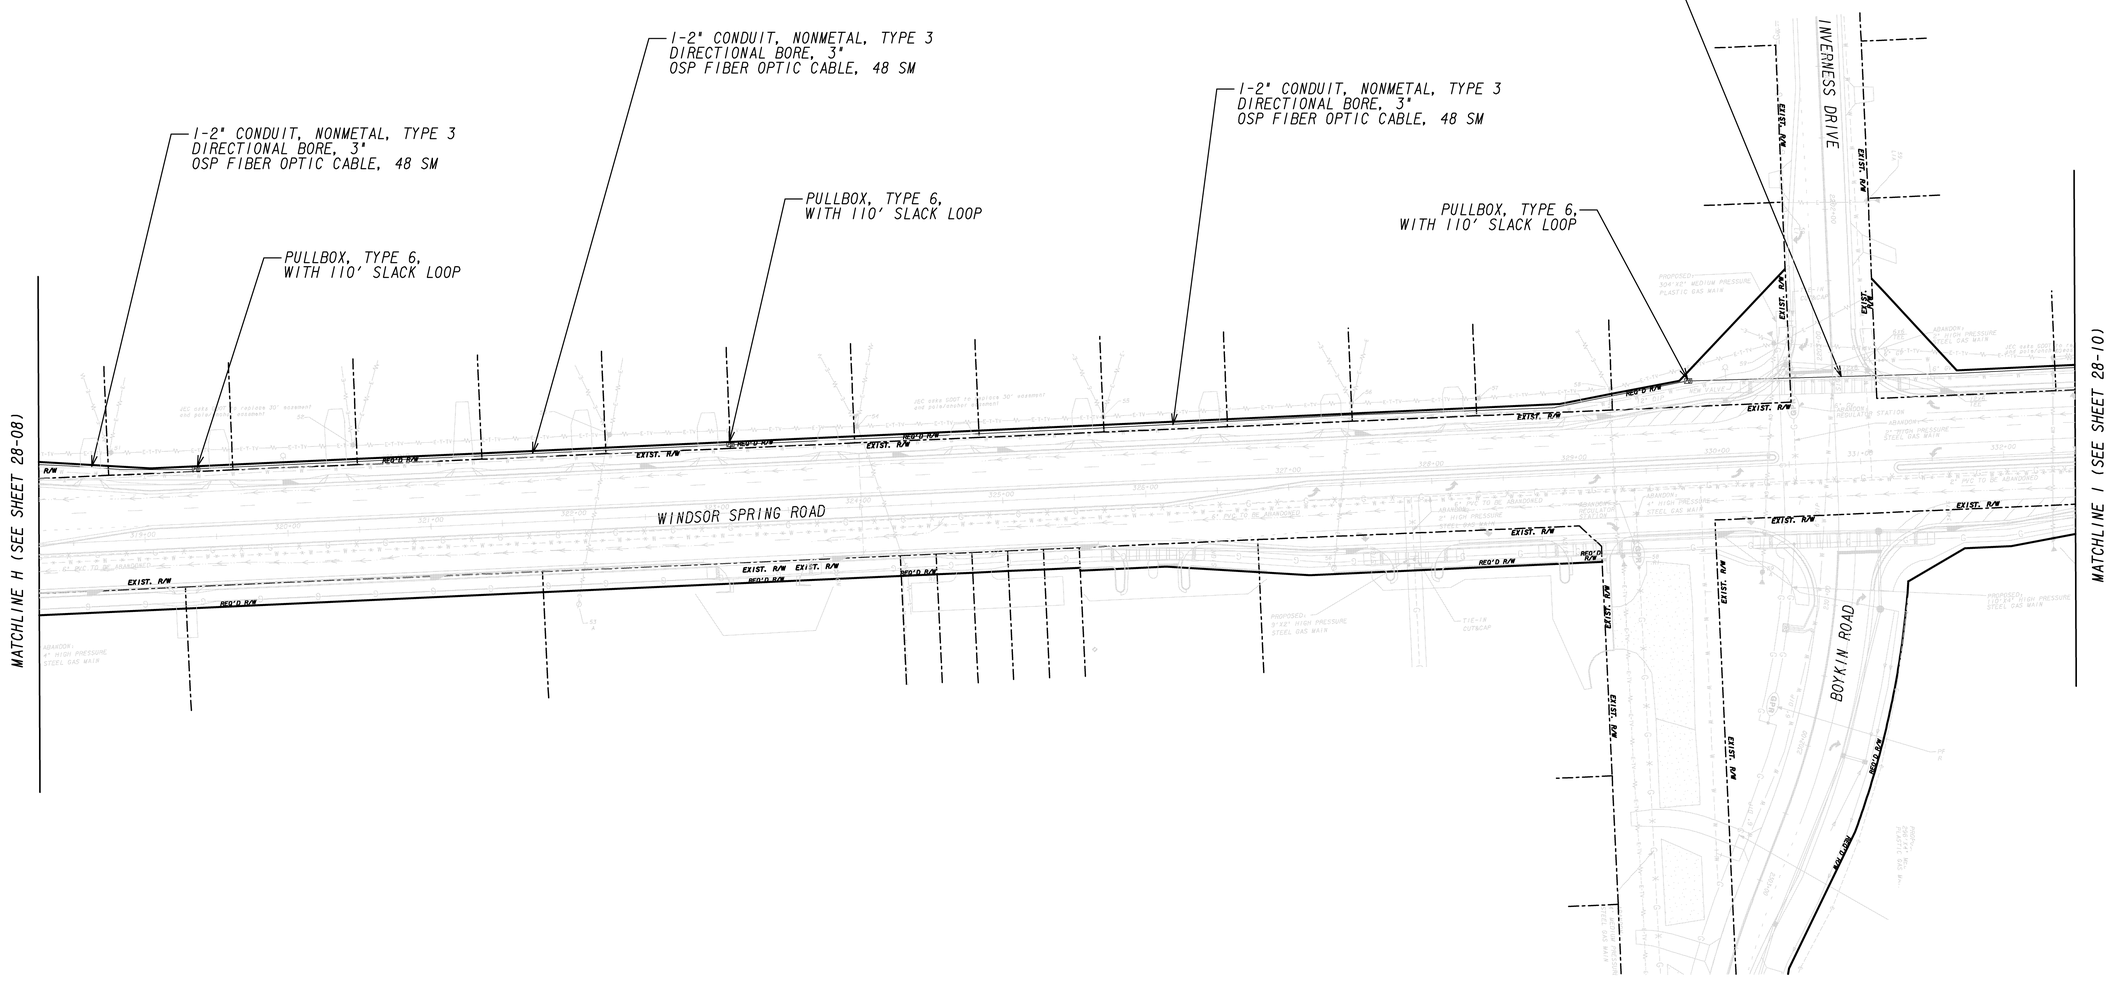

GRAPHIC SCALE

50 0 25 50 100 200

(IN FEET)
1" = 50'

PROPERTY AND EXISTING R/W LINE	BEGIN LIMIT OF ACCESS ..... BLA
REQUIRED R/W LINE	END LIMIT OF ACCESS ..... ELA
CONSTRUCTION LIMITS	LIMIT OF ACCESS
EASEMENT FOR CONSTR & MAINTENANCE OF SLOPES	REQ'D R/W AND LIMIT OF ACCESS
EASEMENT FOR CONSTR OF SLOPES	
EASEMENT FOR CONSTR OF DRIVES	

JACOBS

NO.	DATE	DESCRIPTION OF REVISION

WINDSOR SPRING ROAD - PHASE IV
WILLIS FOREMAN ROAD TO TOBACCO ROAD

ATMS PLANS

DESIGNED: RWT	CHECKED:	DATE:	28-09	
DRAWN: SKS	JOB NO. 2302-001	SCALE: AS SHOWN	DRAWING NO.	REV

p:\02\02302\001\dgn\250610-ph 4\250610at10.dgn br1an.lselln 8:59:33 AM 3/5/2014