STATE	PROJECT NUMBER	SHEET NO.	TOTAL
GA.	STP00-7007-00(006), BRSLB-7007-00(007)	994	1263

VOID

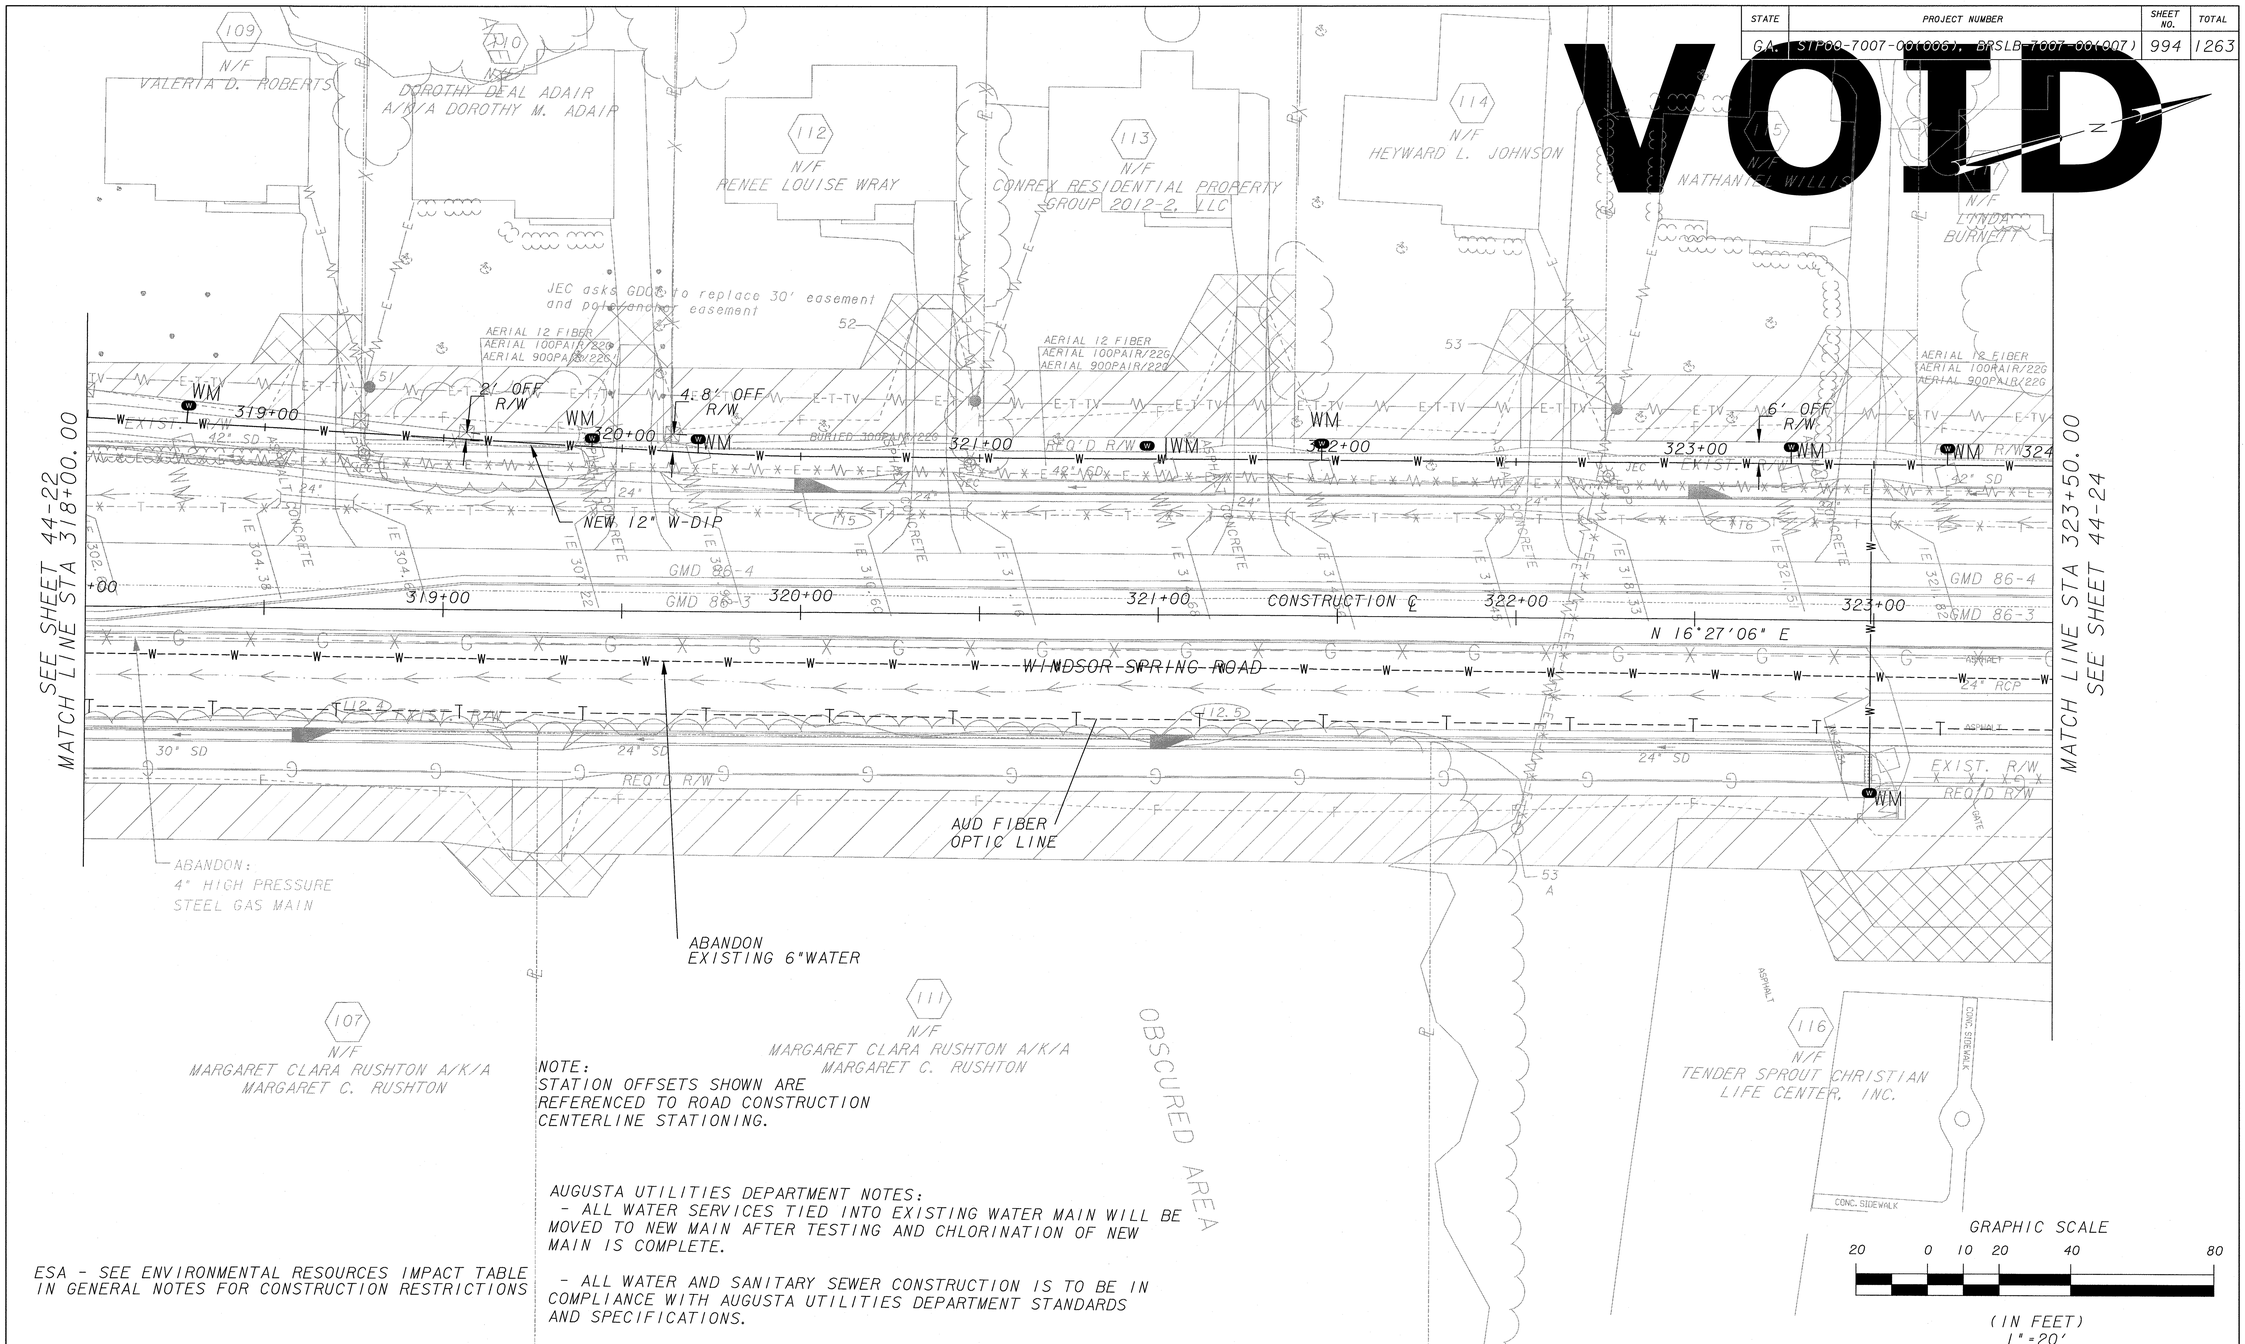

NOTE:
STATION OFFSETS SHOWN ARE REFERENCED TO ROAD CONSTRUCTION CENTERLINE STATIONING.

AUGUSTA UTILITIES DEPARTMENT NOTES:
- ALL WATER SERVICES TIED INTO EXISTING WATER MAIN WILL BE MOVED TO NEW MAIN AFTER TESTING AND CHLORINATION OF NEW MAIN IS COMPLETE.
- ALL WATER AND SANITARY SEWER CONSTRUCTION IS TO BE IN COMPLIANCE WITH AUGUSTA UTILITIES DEPARTMENT STANDARDS AND SPECIFICATIONS.

ESA - SEE ENVIRONMENTAL RESOURCES IMPACT TABLE IN GENERAL NOTES FOR CONSTRUCTION RESTRICTIONS

PROPERTY AND EXISTING R/W LINE
REQUIRED R/W LINE
CONSTRUCTION LIMITS
EASEMENT FOR CONSTR & MAINTENANCE OF SLOPES
EASEMENT FOR CONSTR OF SLOPES
EASEMENT FOR CONSTR OF DRIVES

BEGIN LIMIT OF ACCESS ..... BLA
END LIMIT OF ACCESS ..... ELA
LIMIT OF ACCESS
REQ'D R/W AND LIMIT OF ACCESS

JACOBS

GEORGIA REGISTERED PROFESSIONAL ENGINEER NO. 37656 JUSTIN L. JONES
4-8-14

NO.	DATE	DESCRIPTION OF REVISION
	04/08/14	DELETED THE REMOVE LINESTYLE FROM WATER LINE

WINDSOR SPRING ROAD - PHASE IV
WILLIS FOREMAN ROAD TO TOBACCO ROAD

WATERMAIN RELOCATION PLAN

DESIGNED: JLJ	CHECKED:	DATE:	44-23	
DRAWN: CBM	JOB NO. 2302-001	SCALE: AS SHOWN	DRAWING NO.	REV