STATE	PROJECT NUMBER	SHEET NO.	TOTAL
GA.	STP00-7007-00(006), BRSLB-7007-00(007)	1026	1263

NOTES:
1. STATION OFFSET SHOWN ARE REFERENCED TO ROAD CONSTRUCTION CENTERLINE STATIONING.
2. GRID STATIONING REPRESENTS STATIONING ALONG WATER MAIN CENTERLINE.

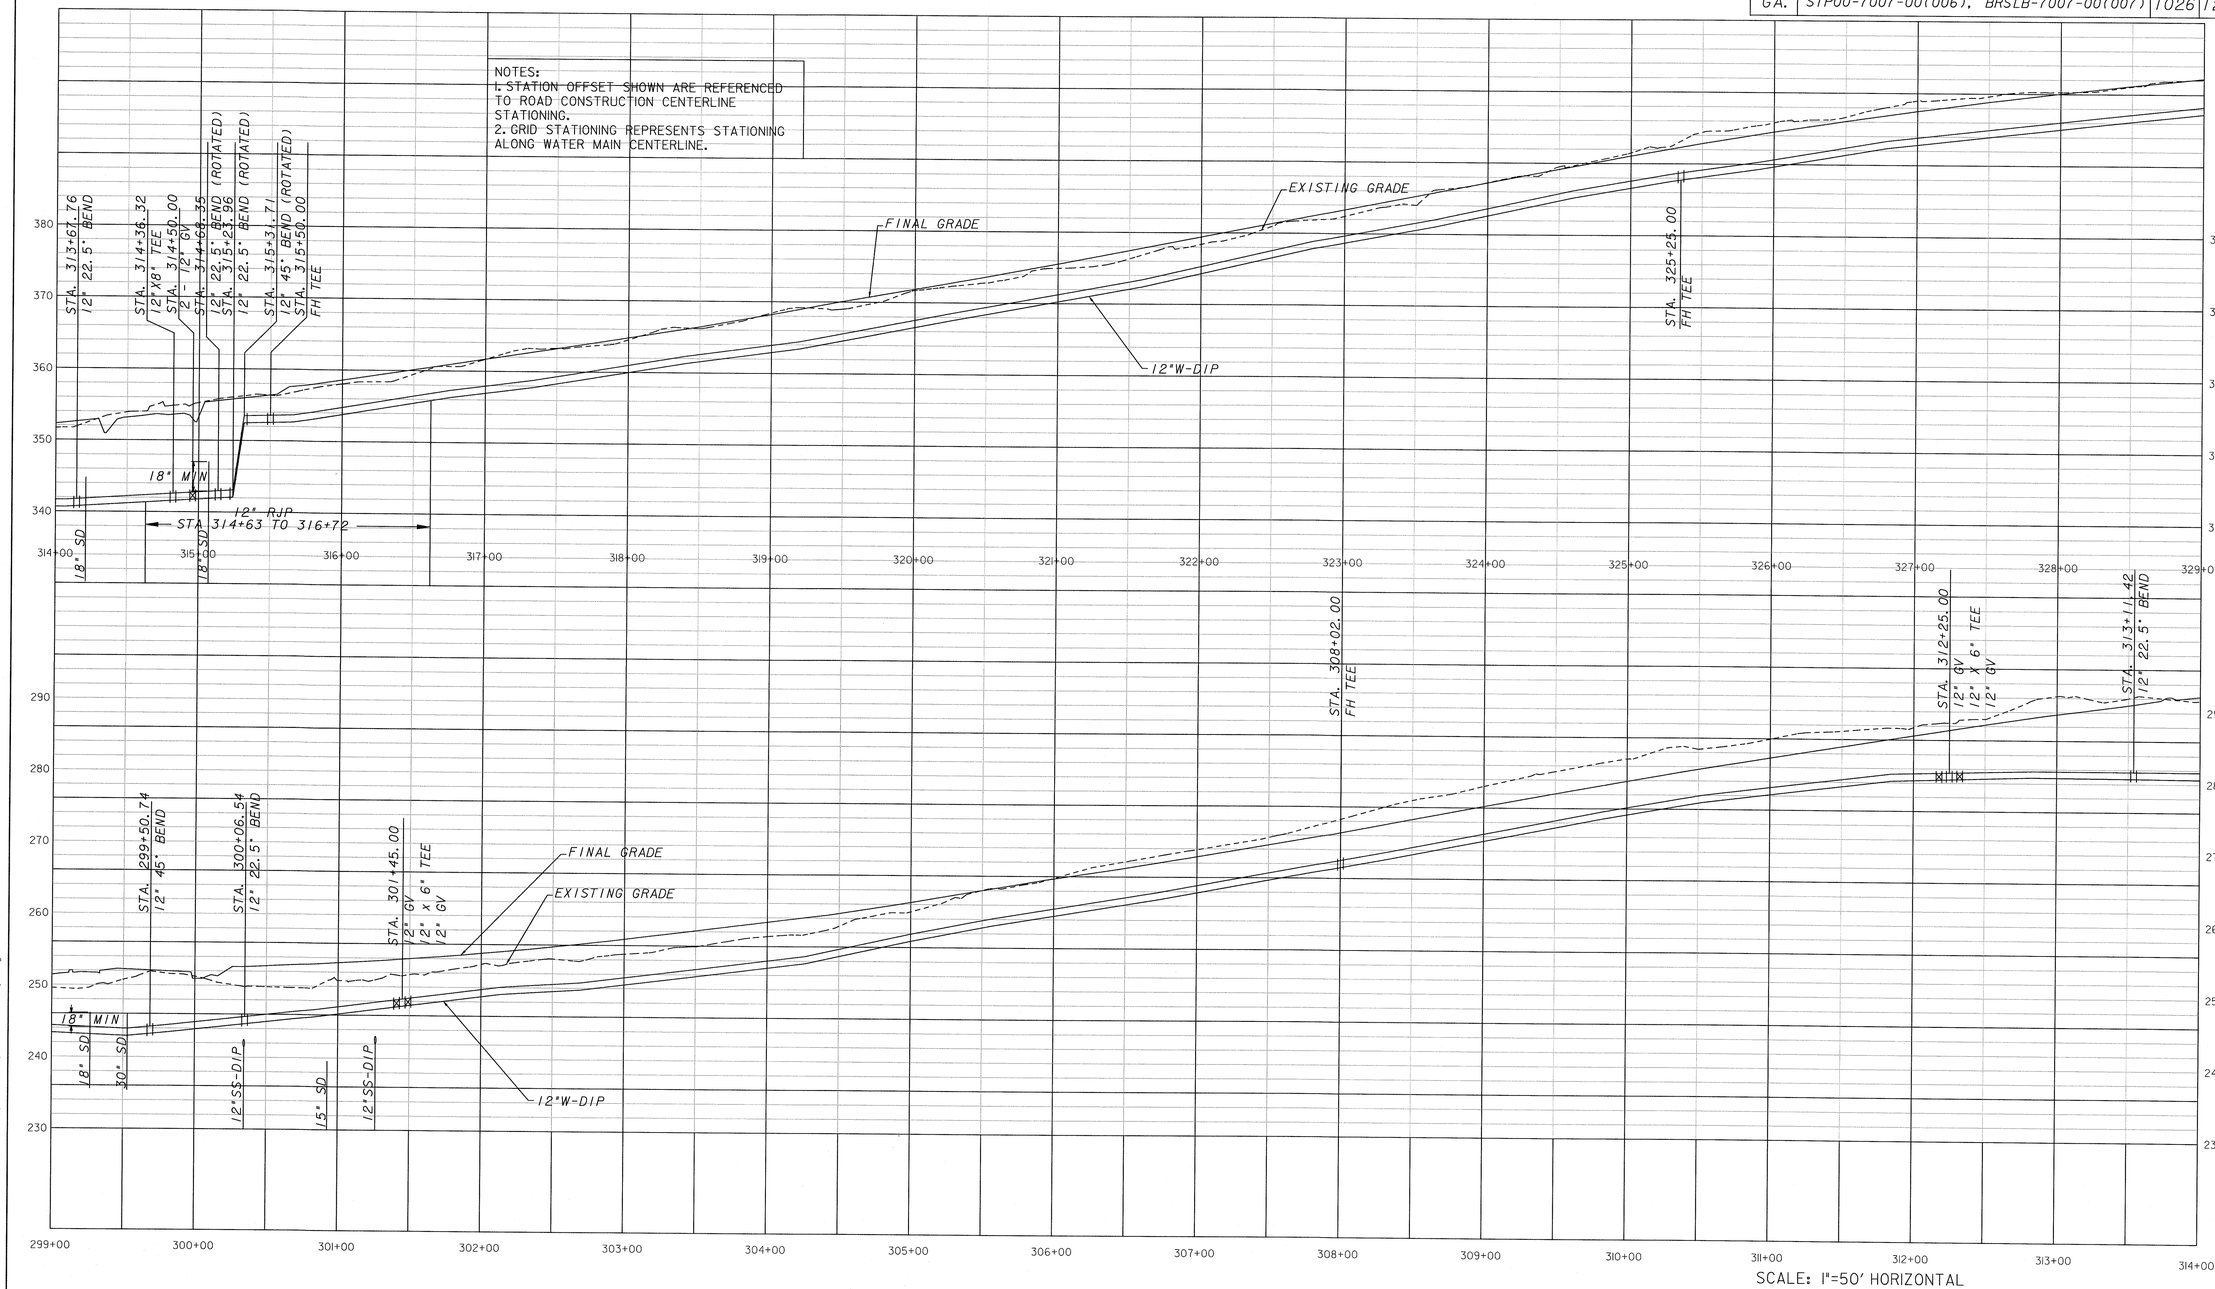

SCALE: 1"=50' HORIZONTAL
1"=10' VERTICAL

JACOBS

GEORGIA REGISTERED NO. 37652 PROFESSIONAL ENGINEER JUSTIN L. JONES
3-5-14

NO.	DATE	DESCRIPTION OF REVISION

WINDSOR SPRING ROAD - PHASE IV
WILLIS FOREMAN ROAD TO TOBACCO ROAD

WATERMAIN RELOCATION PROFILE

DESIGNED: JLJ	CHECKED:	DATE:	44-55	
DRAWN: CBM	JOB NO. 2302-001	SCALE: AS SHOWN	DRAWING NO.	REV

w:\02\02302\00\dgn\25060-ph 4\25060urp01.dgn 12:19:20 PM willis.hillery 3/5/2014