STATE	PROJECT NUMBER	SHEET NO.	TOTAL
GA.	STP00-7007-00(006), BRSLB-7007-00(007)	1170	1263

VOID

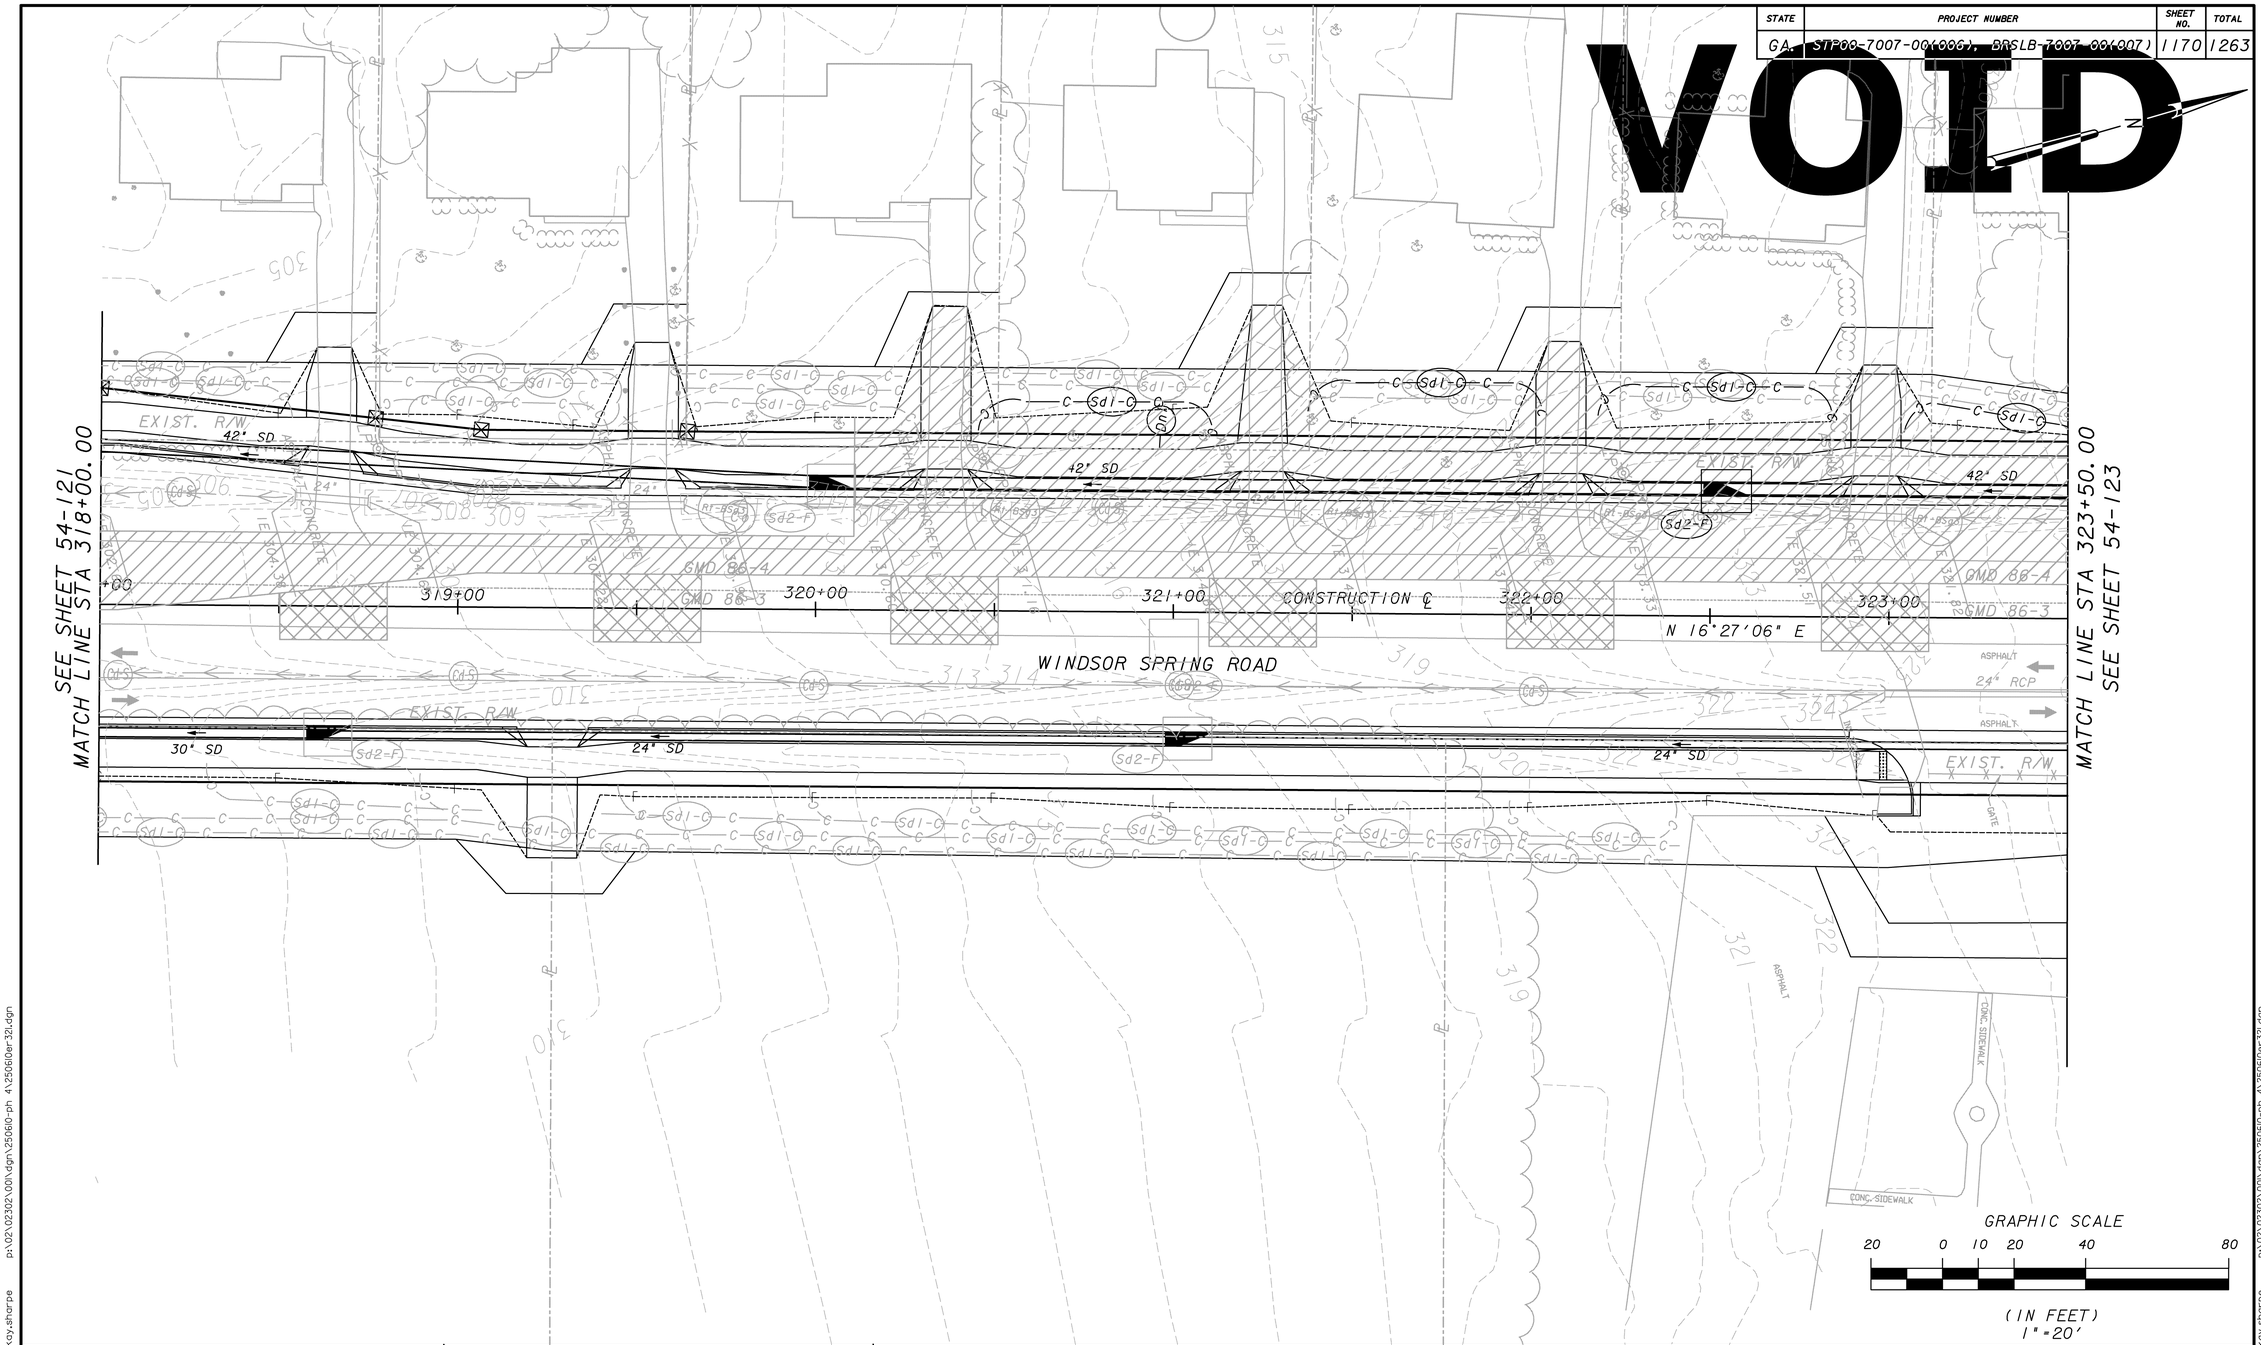

JACOBS

NO.	DATE	DESCRIPTION OF REVISION
	04/08/14	CHANGED GRAPHIC SCREENING

WINDSOR SPRING ROAD - PHASE IV
WILLIS FOREMAN ROAD TO TOBACCO ROAD

EROSION CONTROL BMP LOCATION DETAILS
INTERMEDIATE - STAGE 2

DESIGNED: RWT	CHECKED:	DATE:	54-122	
DRAWN: SKS	JOB NO. 2302-001	SCALE: AS SHOWN	DRAWING NO.	REV

4/10/2014 10:26:00 AM kay.sharpe p:\02\02302\001\dgn\25060-ph 4\25060er32i.dgn