3/27/2013 10:46:40 PM	Plot File	DGN	STATE	PROJECT NUMBER	SHEET NO.	TOTAL SHEETS
USER:robert	PENTABLE:emcero.tbl		GA	STP00-7073-00(001)	218	232

VOID

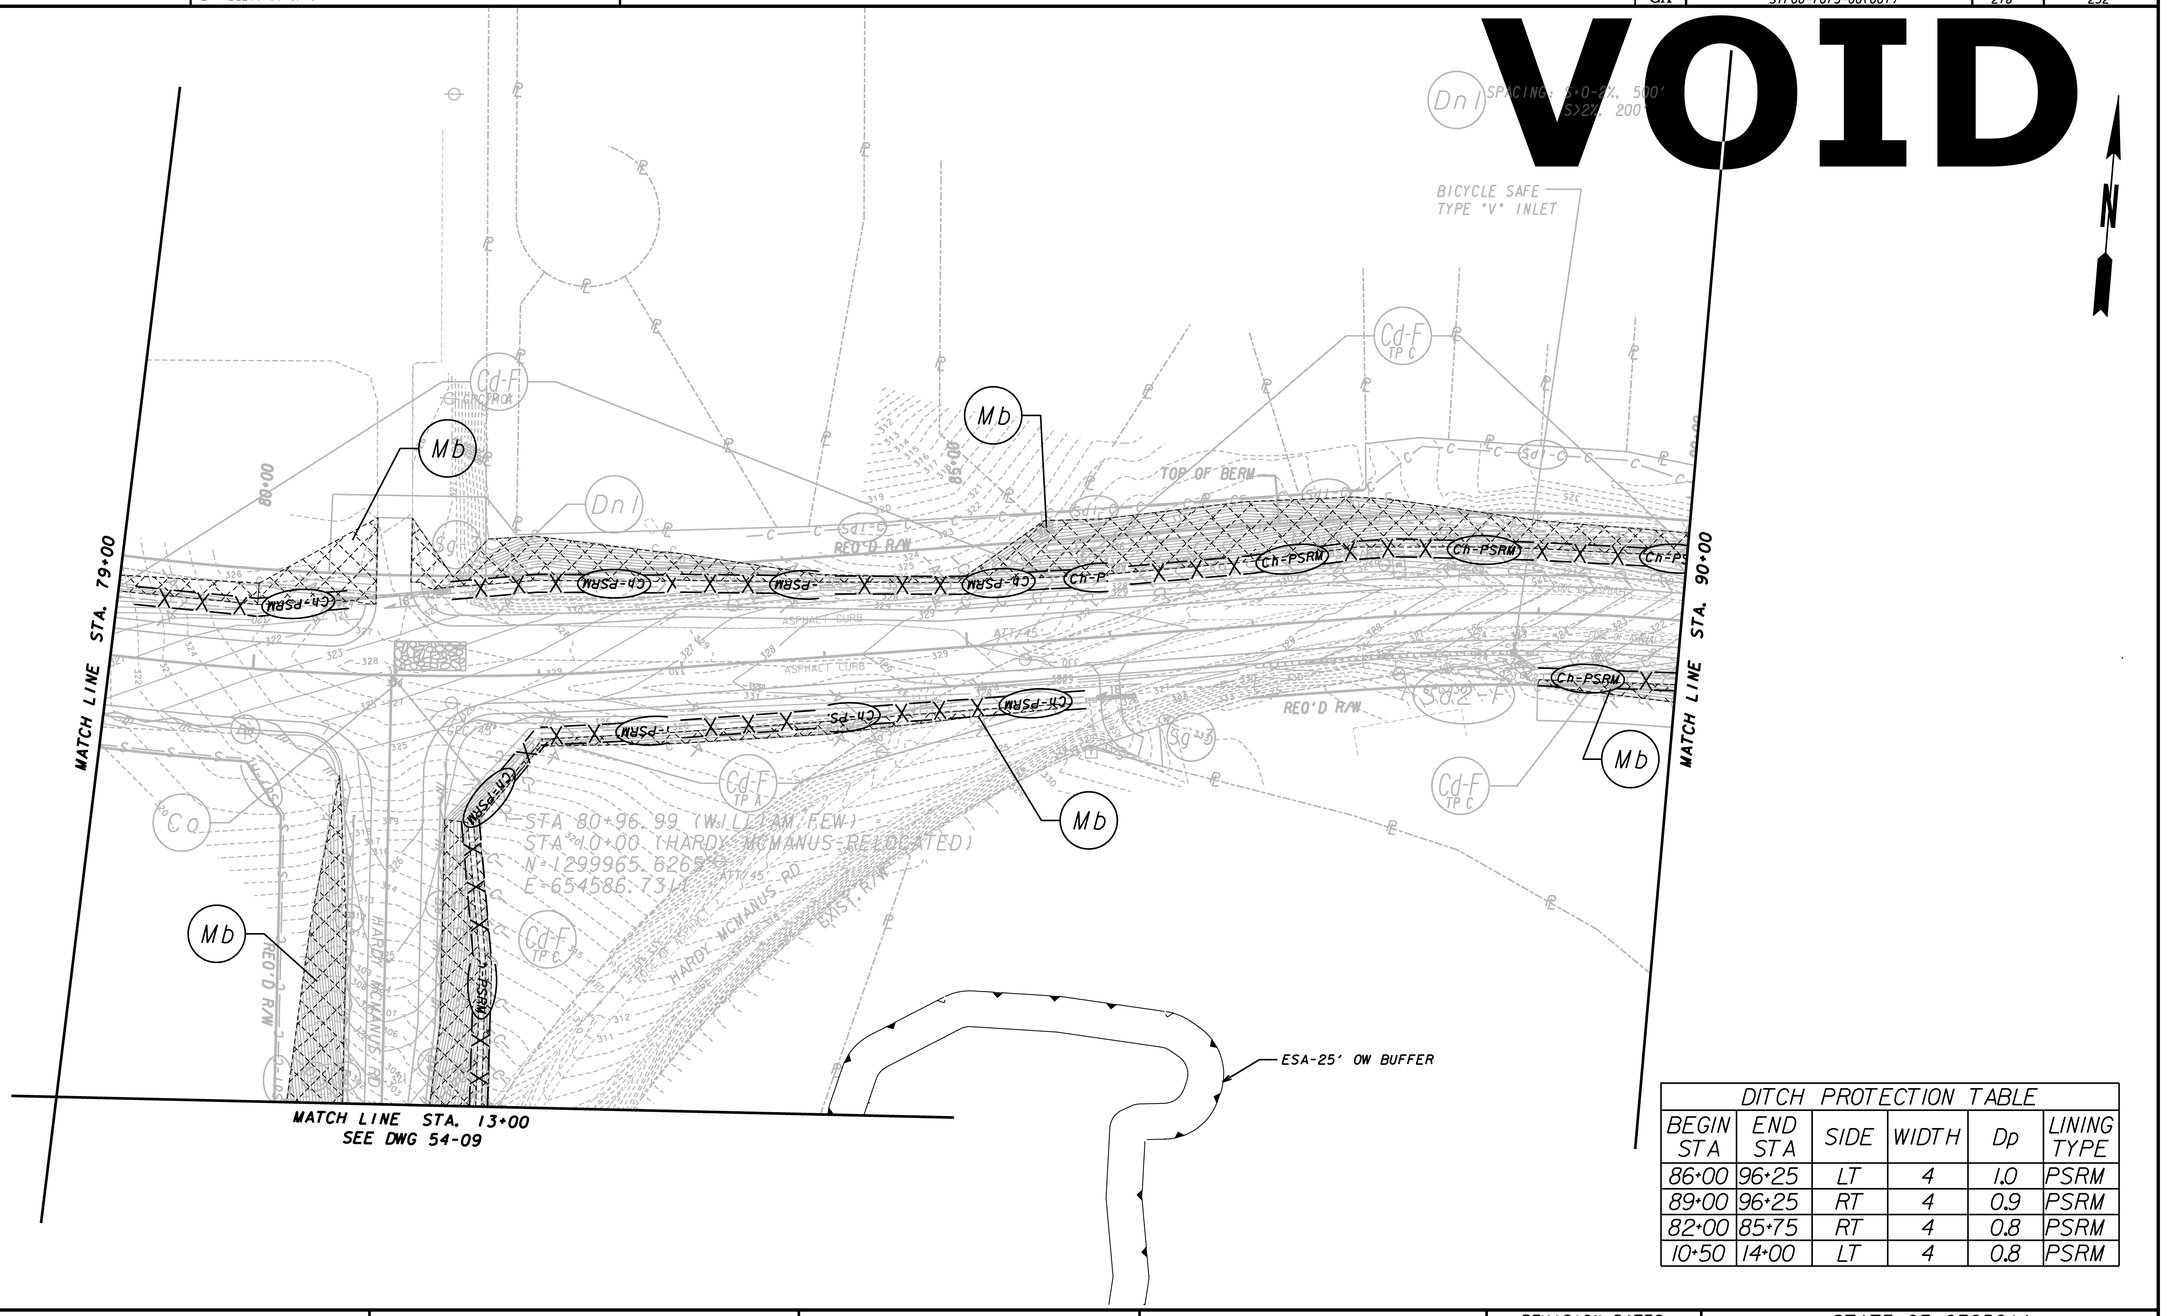

DITCH PROTECTION TABLE					
BEGIN STA	END STA	SIDE	WIDTH	Dp	LINING TYPE
86+00	96+25	LT	4	1.0	PSRM
89+00	96+25	RT	4	0.9	PSRM
82+00	85+75	RT	4	0.8	PSRM
10+50	14+00	LT	4	0.8	PSRM

EMC ENGINEERING SERVICES, INC.
CIVIL MARINE ENVIRONMENTAL
4106 COLBEN BLVD.
SUITE 105
AUGUSTA, GA 30809
PH: 706-650-3057

SCALE IN FEET
0 50 100 200

REVISION DATES

STATE OF GEORGIA
DEPARTMENT OF TRANSPORTATION
OFFICE: PROGRAM DELIVERY

BMP LOCATION DETAILS

PHASE III

WILLIAM FEW PKWY. EXT. PH 2
STA.: 79+00 - 90+00

DRAWING No. 54-25

3/1/2007 GPLN

...\p\07-8014\dgn\250620ER07-3.dgn 3/27/2013 10:46:40 PM