STATE	PROJECT NUMBER	SHEET NO.	TOTAL SHEETS
GA.	EDS - 565 (7)	1	42

DEPARTMENT OF TRANSPORTATION
STATE OF GEORGIA

Metric

RIGHT OF WAY PROPOSED
S.R. 21 WIDENING AND RECONSTRUCTION
FROM MILLEN BYPASS TO WEST OF C.R. 174

FEDERAL AID PROJECT
EDS-565(7)
JENKINS/SCREVEN COUNTIES

FEDERAL ROUTE # N/A
STATE ROUTE # 21
P.I. NO. 262165

LOCATION SKETCH

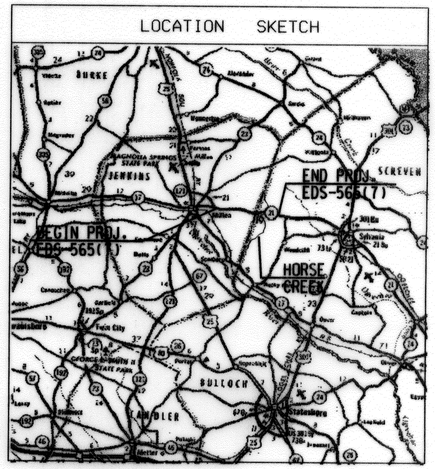

CONVENTIONAL SIGNS

STATE OR COUNTY LINE
CITY LIMIT LINE
PROPERTY LINE
SURVEY OR BASE LINE
RIGHT OF WAY LINE: EXISTING, REQUIRED, LIMIT OF ACCESS, R/W & LIMIT OF ACCESS, R/W MARKER
FENCE
RAILROADS
POWER LINE
TELEPHONE LINE
POWER POLES
TELEPHONE OR TELEGRAPH POLES

REVISIONS
1-11-01 SHEETS 1, 5-8, 12, 16, 18, 33-36
1-18-01 SHEETS 1, 38-40
2-9-01 SHEETS 1, 22
3-21-01 SHEETS 1, 12, 13
3-15-04 SHEETS 1, 4

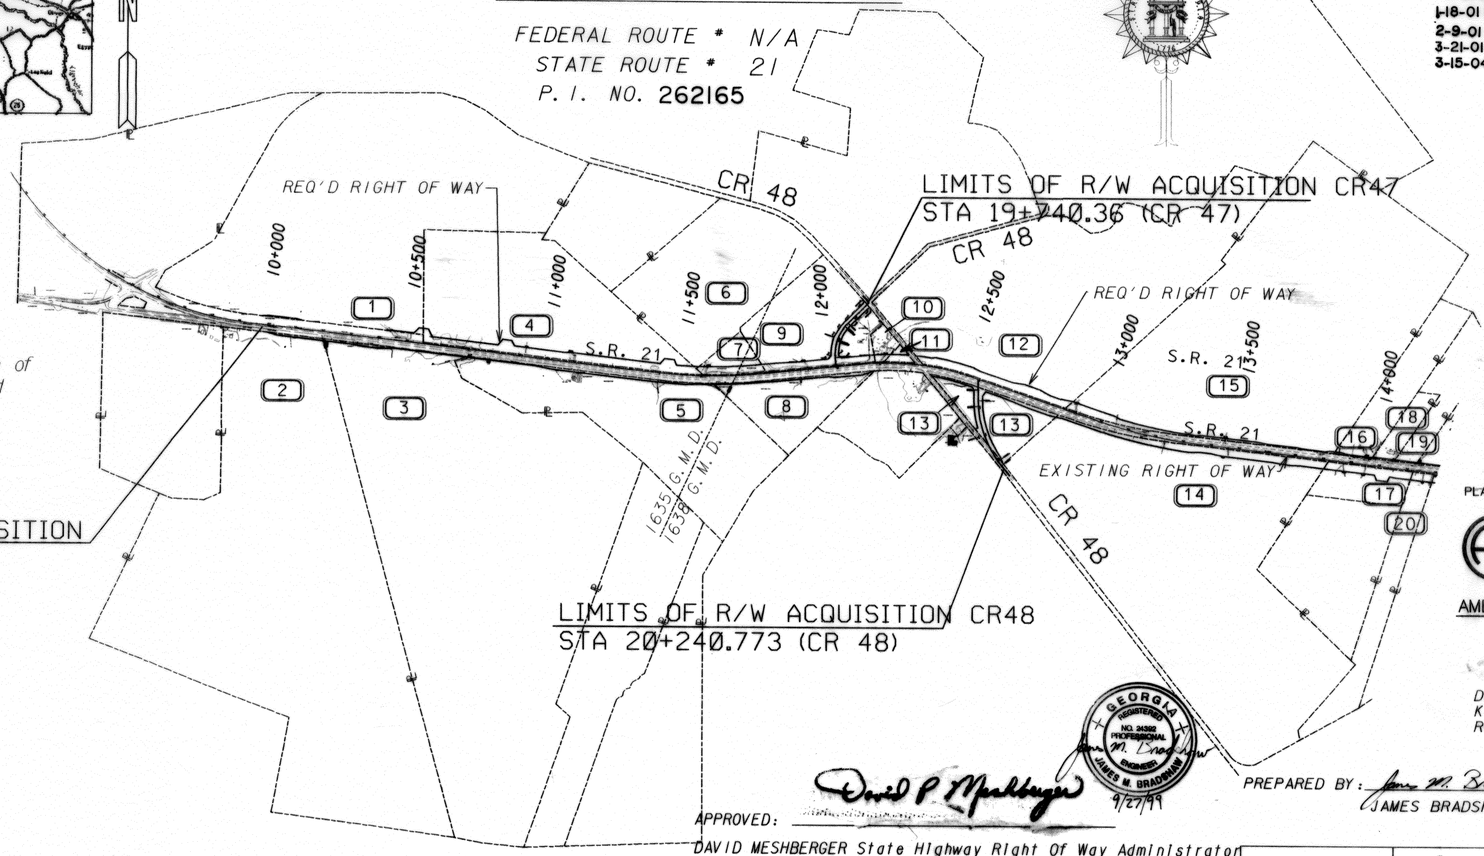

This project is prepared using the Horizontal Coordinate System of 1985 (NAD 1983) East zone, and North American Vertical Datum (NAVD) 1988.

PLANS PREPARED AND SUBMITTED BY:
3590 CHEROKEE STREET, SUITE 401
Kennessaw, GA 30144
(770) 421-8422
AMERICAN ENGINEERS, INC.
PROFESSIONAL ENGINEERING
DESIGN CONSULTANT

D.O.T SUPERVISING ENGINEER
KIM FULBRIGHT
ROAD DESIGN OFFICE

PREPARED BY: James M. Bradshaw
JAMES BRADSHAW, P.E., OFFICE MANAGER

GEORGIA REGISTERED NO. 24392 PROFESSIONAL ENGINEER JAMES M. BRADSHAW 9/27/99

APPROVED: David P. Meshberger
DAVID MESHBERGER State Highway Right Of Way Administrator
DATE: 10-06-99

DATE CHIEF ENGINEER

NOTE:
ALL STATIONS AND OFFSETS ARE TAKEN FROM THE CONSTRUCTION CENTERLINE UNLESS NOTED OTHERWISE

NOTE: ALL WORK TO BE DONE IN ACCORDANCE WITH THE STANDARD SPECIFICATIONS OF THE DEPARTMENT OF TRANSPORTATION OF GEORGIA CURRENT EDITION AS APPROVED BY THE FEDERAL HIGHWAY ADMINISTRATION

EDS-565(7)
JENKINS & SCREVEN COUNTIES

RATIO=1:10000
0 200 400 800
SCALE IN METERS

LENGTH OF RIGHT-OF-WAY PROJECT	JENKINS COUNTY CODE 165	JENKINS COUNTY CODE 165	SCREVEN COUNTY CODE 251	SCREVEN COUNTY CODE 251
	MILES	KILOMETERS	MILES	KILOMETERS
NET LENGTH OF RIGHT OF WAY	4.931	7.936	1.893	3.047
NET LENGTH OF EXCEPTIONS	0.0000	0.0000	0.0000	0.0000
GROSS LENGTH OF RIGHT OF WAY	4.931	7.936	1.893	3.047

PLANS COMPLETED 8-31-1999	8-30-00 SHEETS 1, 4, 19, 20
REVISIONS	9-11-00 SHEETS 1, 38, 39
11-19-99 SHEETS 1, 3-8, 12, 14, 16, 18-20, 22, 36, 38, 40-42	9-26-00 SHEETS 1, 20
	10-12-00 SHEETS 1, 20, 22
12-13-99 SHEETS 1, 3, 4, 30	10-27-00 SHEETS 1, 41
1-21-00 SHEETS 1, 2 (REV PI NUMBER)	11-1-00 SHEETS 1, 39, 40
2-9-00 SHEETS 1, 5-7, 14, 15, 28-30.	11-2-00 SHEETS 1, 8
3-3-00 SHEETS 1, 32, 34	11-21-00 SHEETS 1, 22, 36
6-22-00 SHEETS 1, 20-23	12-18-00 SHEETS 1, 22
7-10-00 SHEETS 1, 22, 23	1-4-01 SHEETS 1, 25, 28, 36, 38

SHOWDATETIME$$$$$$ DGN$SPECIFICATION$$$$$$$$$$$$$$$$$$$$$$$$

NN-32

CVRRW1