STATE	PROJECT NUMBER	SHEET NO.	TOTAL SHEETS
GA.	EDS-565(7)	2	42

DEPARTMENT OF TRANSPORTATION
STATE OF GEORGIA

Metric

RIGHT OF WAY PROPOSED
S. R. 21 WIDENING AND RECONSTRUCTION
FROM MILLEN BYPASS TO WEST OF C. R. 174

FEDERAL AID PROJECT

EDS-565(7)

JENKINS/SCREVEN COUNTIES

FEDERAL ROUTE * N/A

STATE ROUTE * 21

P. I. NO. 262165

This project is prepared using the Horizontal Coordinate System of 1985 (NAD 1983) East zone, and North American Vertical Datum (NAVD) 1988.

CONVENTIONAL SIGNS

STATE OR COUNTY LINE
CITY LIMIT LINE
PROPERTY LINE
SURVEY OR BASE LINE
RIGHT OF WAY LINE — EXISTING; REQUIRED; LIMIT OF ACCESS; R/W & LIMIT OF ACCESS; R/W MARKER
FENCE
RAILROADS
POWER LINE
TELEPHONE LINE
POWER POLES
TELEPHONE OR TELEGRAPH POLES

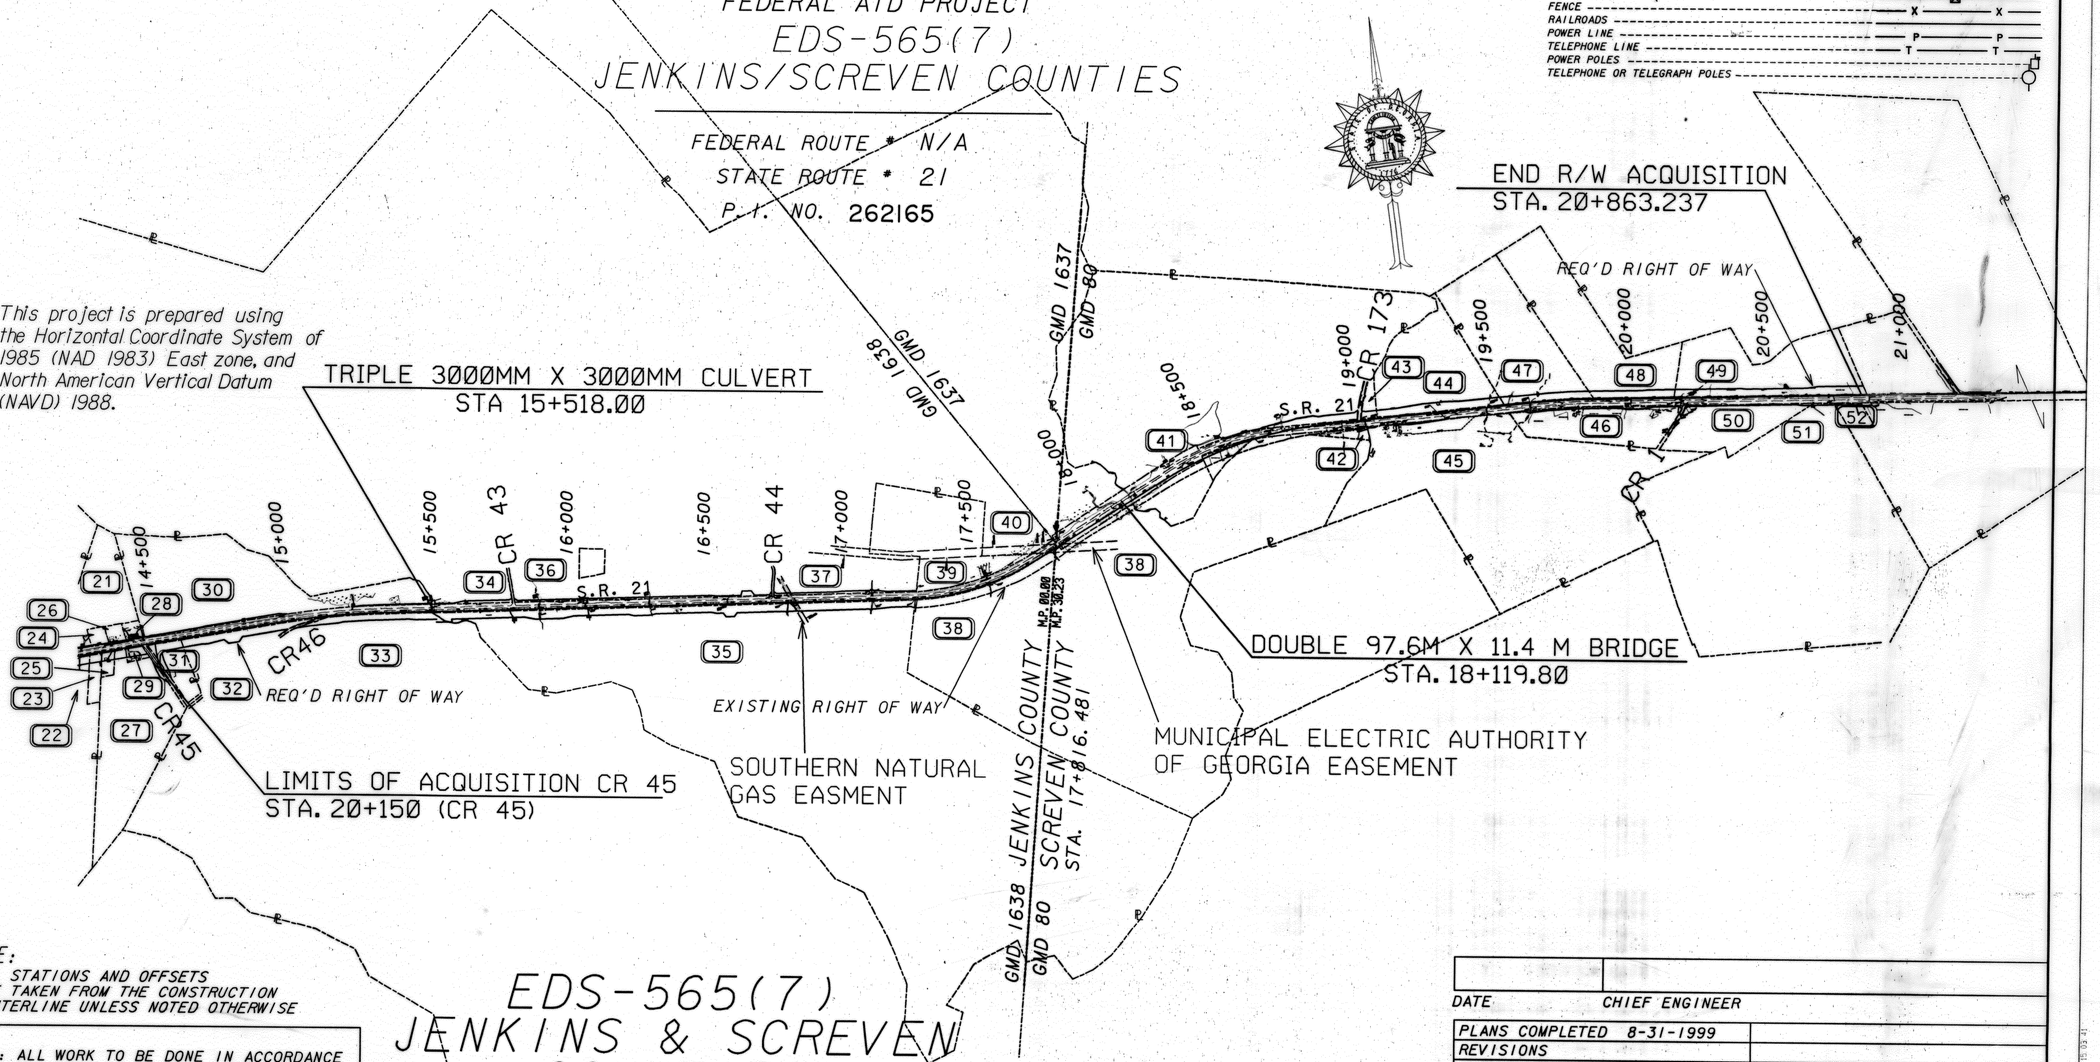

NOTE:
ALL STATIONS AND OFFSETS ARE TAKEN FROM THE CONSTRUCTION CENTERLINE UNLESS NOTED OTHERWISE

NOTE: ALL WORK TO BE DONE IN ACCORDANCE WITH THE STANDARD SPECIFICATIONS OF THE DEPARTMENT OF TRANSPORTATION OF GEORGIA CURRENT EDITION AS APPROVED BY THE FEDERAL HIGHWAY ADMINISTRATION

EDS-565(7)
JENKINS & SCREVEN COUNTIES

RATIO = 1:10000

0 200 400 800

SCALE IN METERS

DATE CHIEF ENGINEER

PLANS COMPLETED 8-31-1999	
REVISIONS	
1-21-00 REV PI NUMBER	

SHOWDATETIME$$$$$$$ DGN$SPECIFICATION$$$$$$$$$$$$$$$$$$$$$

CVRRW1