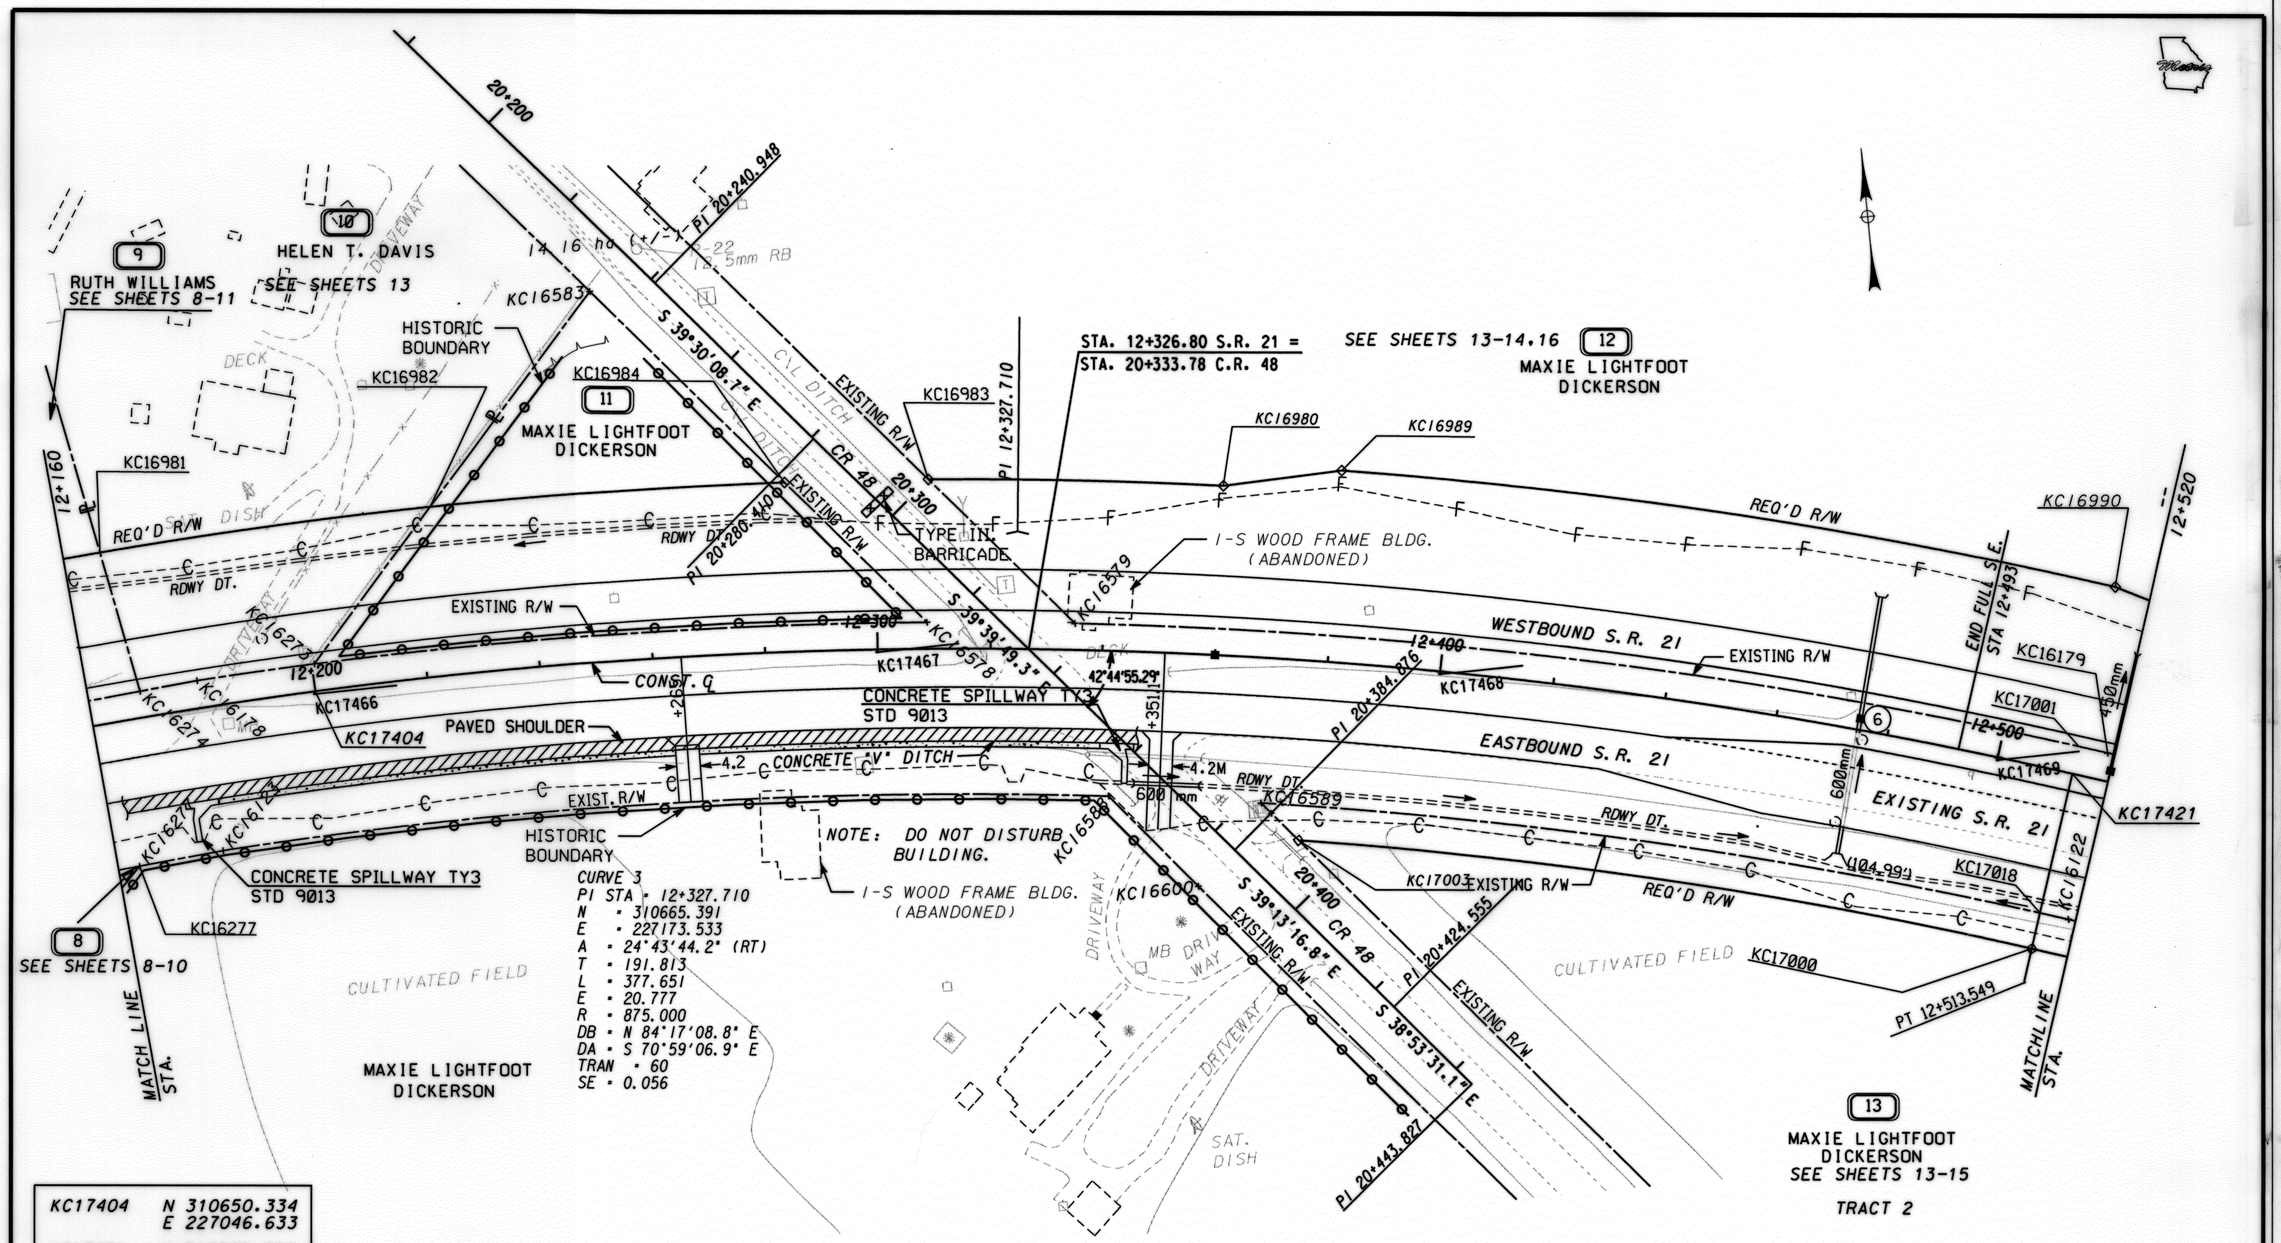

KC17404	N 310650.334	E 227046.633
KC17421	N 310602.896	E 227354.879

ALL DIMENSIONS IN METERS UNLESS OTHERWISE NOTED.

PROPERTY AND EXISTING R/W LINE
REQUIRED R/W LINE
CONSTRUCTION LIMITS
EASEMENT FOR CONSTR & MAINTENANCE OF SLOPES
EASEMENT FOR CONSTR OF SLOPES
EASEMENT FOR CONSTR OF DRIVES

BEGIN LIMIT OF ACCESS.....BLA
END LIMIT OF ACCESS.....ELA
LIMIT OF ACCESS
R/W AND LIMIT OF ACCESS

RATIO=1:500
0 10 20 40
SCALE IN METERS

DATE	REVISIONS	DATE	REVISIONS
11-19-99	REVISED NAME PARCEL 10		
1-11-01	ADD D/W STA 12+265 RT		
3-21-01	DEL D/W & ESM'T PAR 10		

LAND LOT NO.
LAND DISTRICT
GMD 1638
E:\LISA\DGN\262165\26165r07.dgn\plot\temp\000\d2_gdot98.tbl

GEORGIA
DEPARTMENT OF TRANSPORTATION
RIGHT OF WAY PLANS
PROJECT EDS-565(7)
COUNTY JENKINS
DATE 8/31/99 SH 12 OF 42

RMDOTO