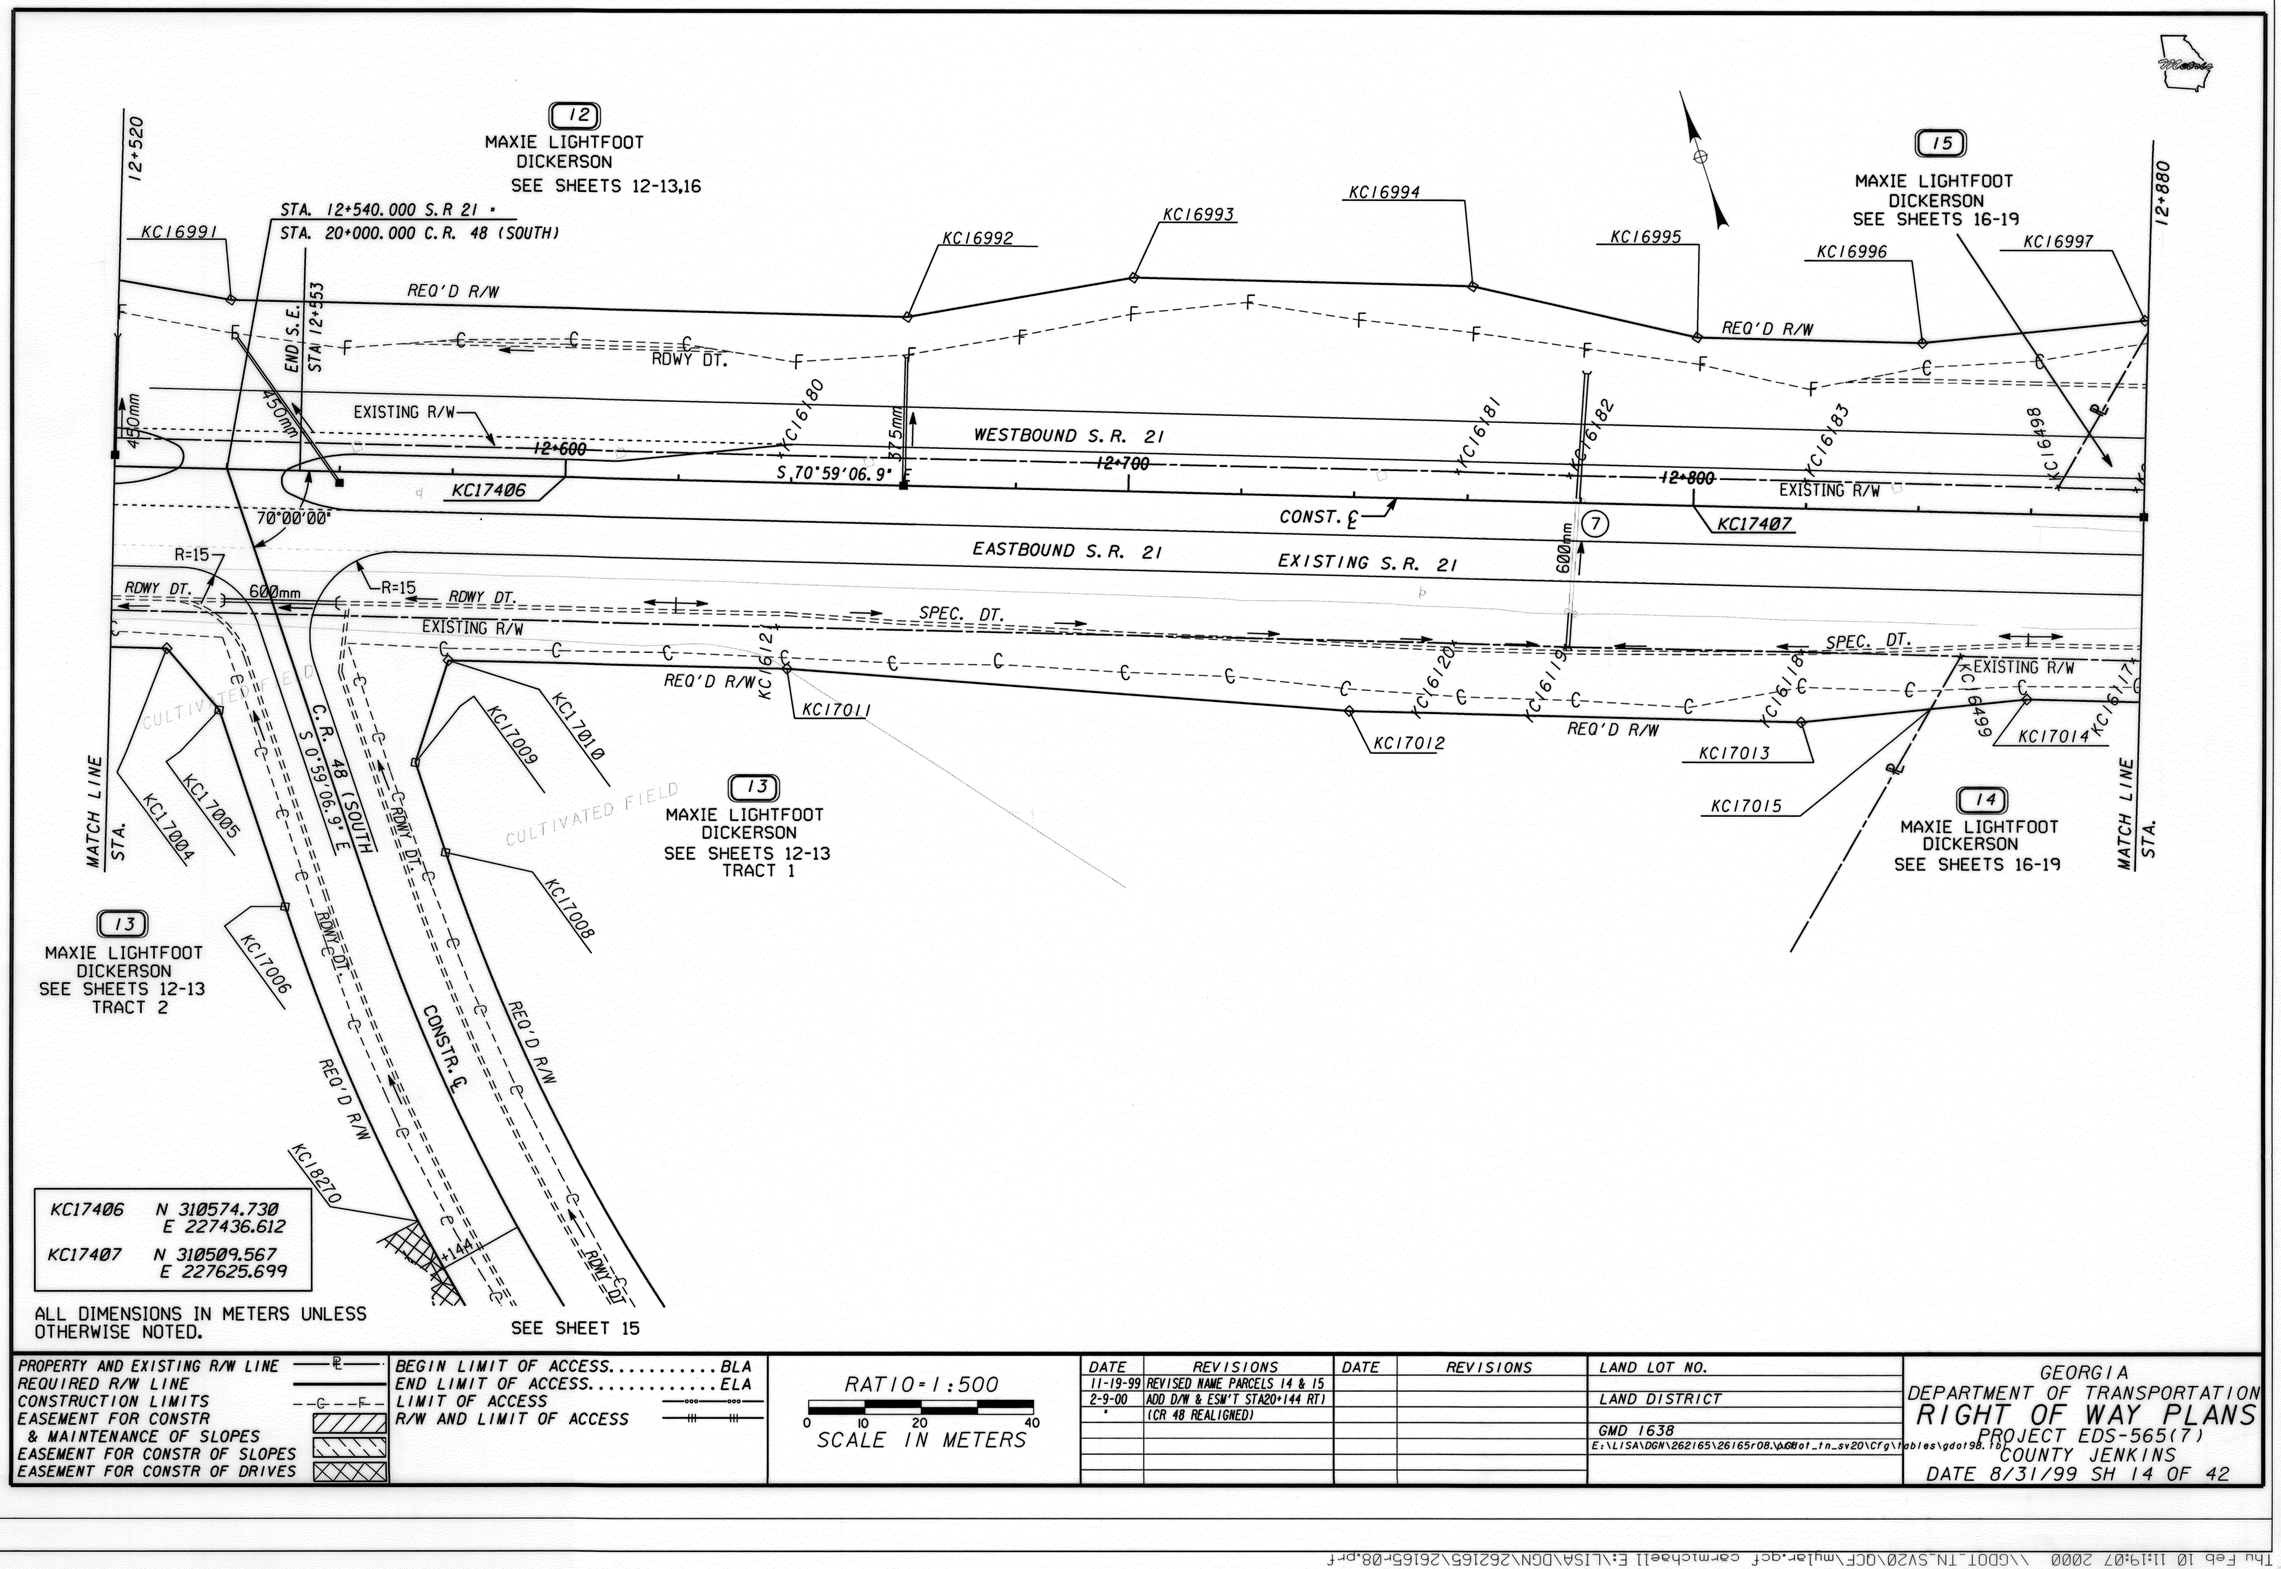

PROPERTY AND EXISTING R/W LINE
REQUIRED R/W LINE
CONSTRUCTION LIMITS
EASEMENT FOR CONSTR & MAINTENANCE OF SLOPES
EASEMENT FOR CONSTR OF SLOPES
EASEMENT FOR CONSTR OF DRIVES

BEGIN LIMIT OF ACCESS.....BLA
END LIMIT OF ACCESS.....ELA
LIMIT OF ACCESS
R/W AND LIMIT OF ACCESS

RATIO = 1:500
0 10 20 40
SCALE IN METERS

DATE	REVISIONS	DATE	REVISIONS
11-19-99	REVISED NAME PARCELS 14 & 15		
2-9-00	ADD D/W & ESM'T STA20+144 RT)		
•	(CR 48 REALIGNED)		

LAND LOT NO.

LAND DISTRICT

GMD 1638

E:\LISA\DGN\262165\26165r08.\DGNot_tn_sv20\Cfg\Tables\gdot98.tbl

GEORGIA
DEPARTMENT OF TRANSPORTATION
RIGHT OF WAY PLANS
PROJECT EDS-565(7)
COUNTY JENKINS
DATE 8/31/99 SH 14 OF 42

RWDOTO

Thu Feb 10 11:19:07 2000 \\GDOT_TN_SV20\DCF\mular.dcf cgarmichael E:\LISA\DGN\262165\26165r08.prf