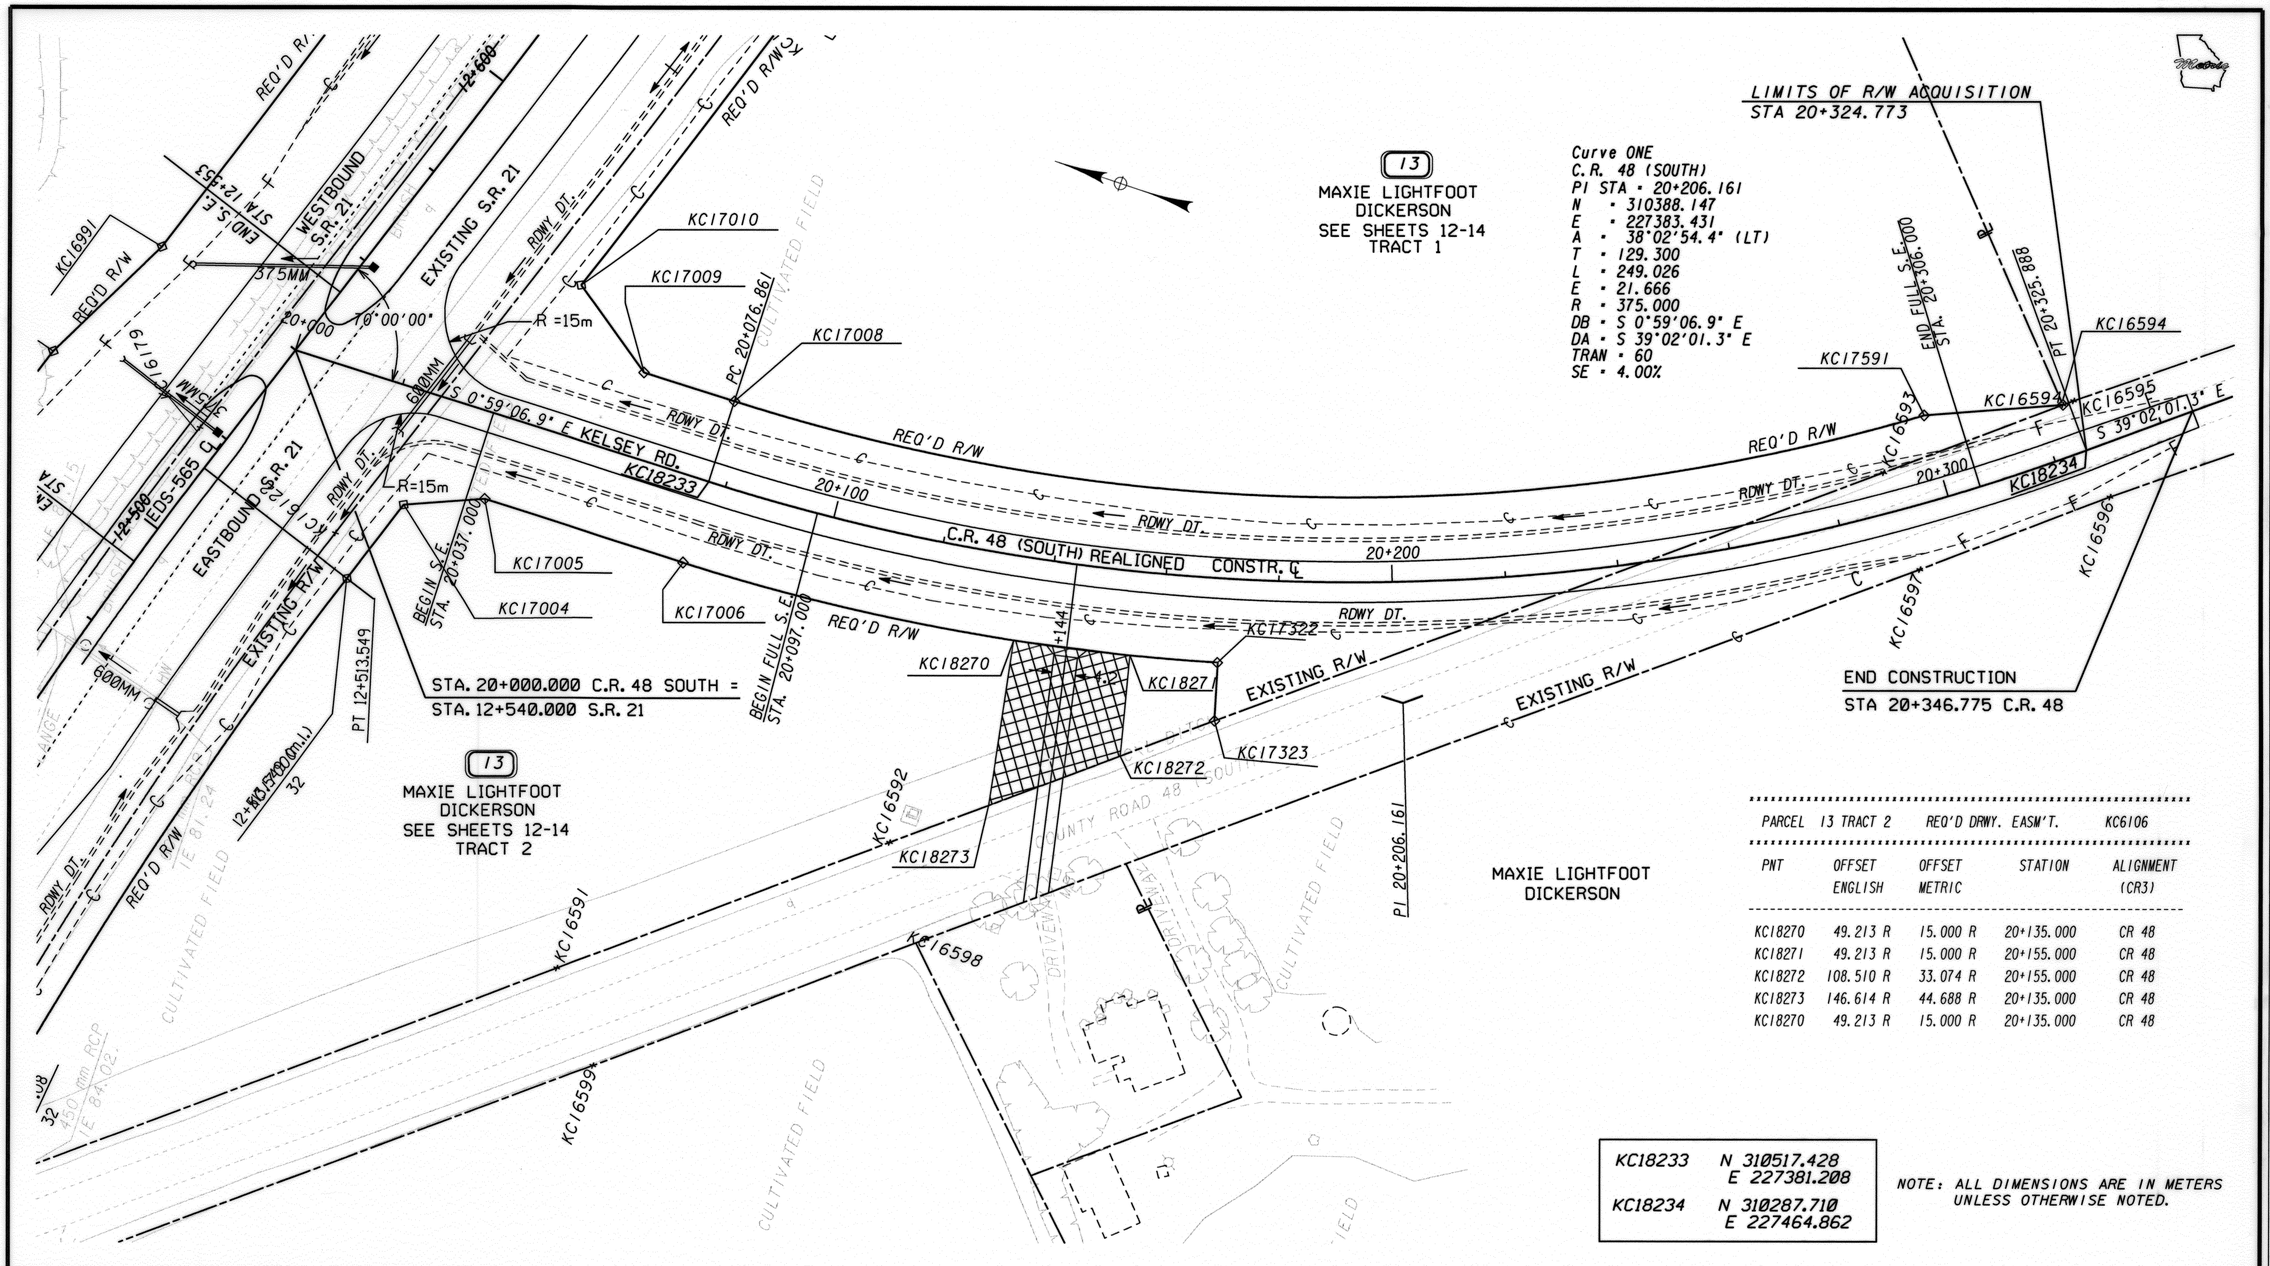

PARCEL 13 TRACT 2	REQ'D DRWY. EASM'T.			KC6106
PNT	OFFSET ENGLISH	OFFSET METRIC	STATION	ALIGNMENT (CR3)
KC18270	49.213 R	15.000 R	20+135.000	CR 48
KC18271	49.213 R	15.000 R	20+155.000	CR 48
KC18272	108.510 R	33.074 R	20+155.000	CR 48
KC18273	146.614 R	44.688 R	20+135.000	CR 48
KC18270	49.213 R	15.000 R	20+135.000	CR 48

KC18233	N 310517.428 E 227381.208
KC18234	N 310287.710 E 227464.862

NOTE: ALL DIMENSIONS ARE IN METERS UNLESS OTHERWISE NOTED.

PROPERTY AND EXISTING R/W LINE
REQUIRED R/W LINE
CONSTRUCTION LIMITS
EASEMENT FOR CONSTR & MAINTENANCE OF SLOPES
EASEMENT FOR CONSTR OF SLOPES
EASEMENT FOR CONSTR OF DRIVES

BEGIN LIMIT OF ACCESS.....BLA
END LIMIT OF ACCESS.....ELA
LIMIT OF ACCESS
R/W AND LIMIT OF ACCESS

RATIO=1:500
0 10 20 40
SCALE IN METERS

DATE	REVISIONS	DATE	REVISIONS
2-9-00	ADD D/W & ESM'T PAR 13 TR 2-		
"	STA 20+144 RT(CR 48 REALIGNED)		

LAND LOT NO.
LAND DISTRICT
GMD 1638
E:\LISA\DGN\262165\cr48row.pmgdot_tn_sv20\Cfg\Tables\gdot98.tbl

GEORGIA
DEPARTMENT OF TRANSPORTATION
RIGHT OF WAY MAP
PROJECT EDS-565(7)
COUNTY JENKINS
DATE 8/31/99 SH 15 OF 42

RWDOTO

Thu Feb 10 11:07:18 2000 \\GDOT_TN_SV20\OCF\multar.ocf cermichael E:\LISA\DGN\262165\cr48row.prf