PARCEL 15	REQ'D DRWY. EASM'T.		KC5114	1 OF 2
PNT	OFFSET ENGLISH	OFFSET METRIC	STATION	ALIGNMENT
KC18044	124.672 L	38.000 L	12+893.000	S.R. 21 CONST. ℄
KC18045	124.672 L	38.000 L	12+903.000	S.R. 21 CONST. ℄
KC18046	114.829 L	35.000 L	12+903.000	S.R. 21 CONST. ℄
KC18047	114.829 L	35.000 L	12+893.000	S.R. 21 CONST. ℄

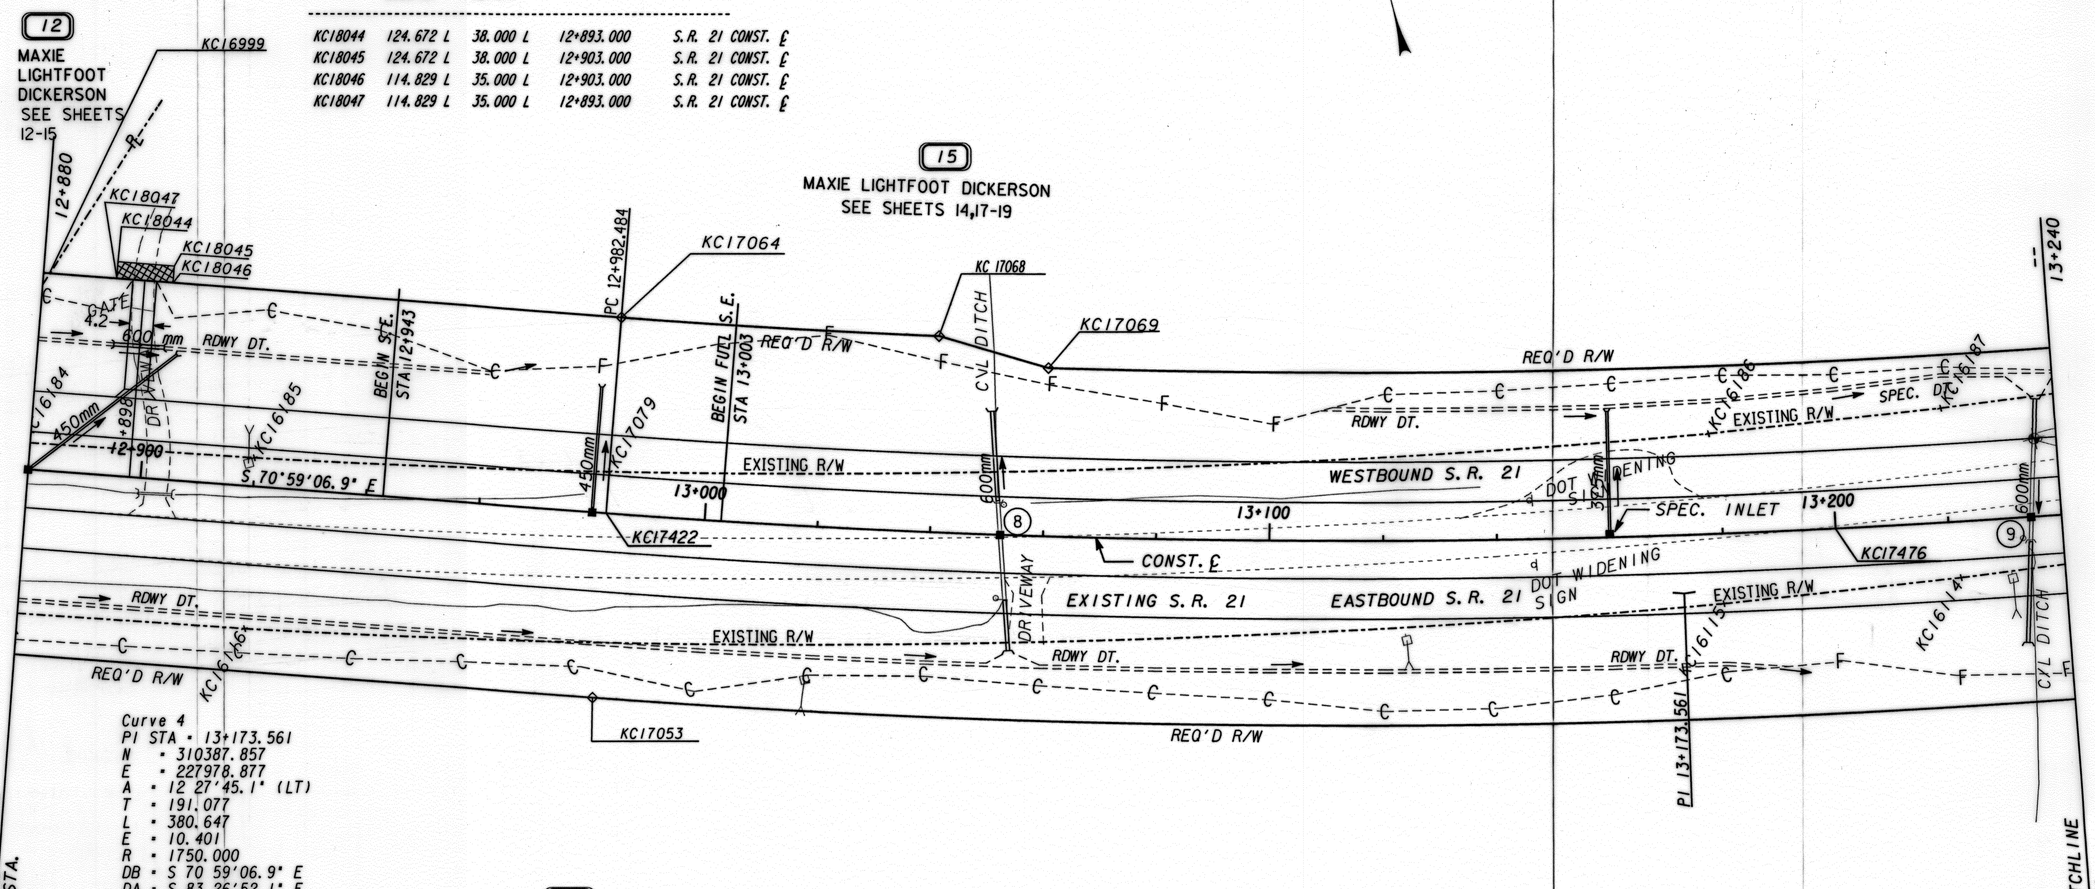

Curve 4
PI STA = 13+173.561
N = 310387.857
E = 227978.877
A = 12 27'45.1" (LT)
T = 191.077
L = 380.647
E = 10.401
R = 1750.000
DB = S 70 59'06.9" E
DA = S 83 26'52.1" E
TRAN = 60
SE = 0.028

KC17422	N 310450.112 E 227798.226
KC17476	N 310392.189 E 228007.743

ALL DIMENSIONS IN METERS UNLESS OTHERWISE NOTED.

PROPERTY AND EXISTING R/W LINE
REQUIRED R/W LINE
CONSTRUCTION LIMITS
EASEMENT FOR CONSTR & MAINTENANCE OF SLOPES
EASEMENT FOR CONSTR OF SLOPES
EASEMENT FOR CONSTR OF DRIVES

BEGIN LIMIT OF ACCESS.....BLA
END LIMIT OF ACCESS.....ELA
LIMIT OF ACCESS
R/W AND LIMIT OF ACCESS

RATIO=1:500
0 10 20 40
SCALE IN METERS

DATE	REVISIONS	DATE	REVISIONS
11-19-99	REVISED NAME PARCELS 14 & 15		
1-11-01	LABELED PT KC17079		

LAND LOT NO.
LAND DISTRICT
GMD 1638
E:\LISA\DGN\262165\26165r09.\resources\Gdot98.tbl

GEORGIA
DEPARTMENT OF TRANSPORTATION
RIGHT OF WAY PLANS
PROJECT EDS-565(7)
COUNTY JENKINS
DATE 8/31/99 SH 16 OF 42

FHWDOTO