1/16/01 9:21:15 AM \\GDOT-DSNI\GOPLOT\OCF\d2_8830_mvlar.dgf carmichaell E:\LISA\DGN\262165\26165r10.prf

PARCEL 15 REQ'D DRWY. EASM'T. KC5115 2 OF 2

PNT	OFFSET ENGLISH	OFFSET METRIC	STATION	ALIGNMENT
KC18048	131.233 L	40.000 L	13+439.000	S.R. 21 CONST. C
KC18049	131.233 L	40.000 L	13+451.000	S.R. 21 CONST. C
KC18050	108.267 L	33.000 L	13+451.000	S.R. 21 CONST. C
KC18051	108.267 L	33.000 L	13+439.000	S.R. 21 CONST. C

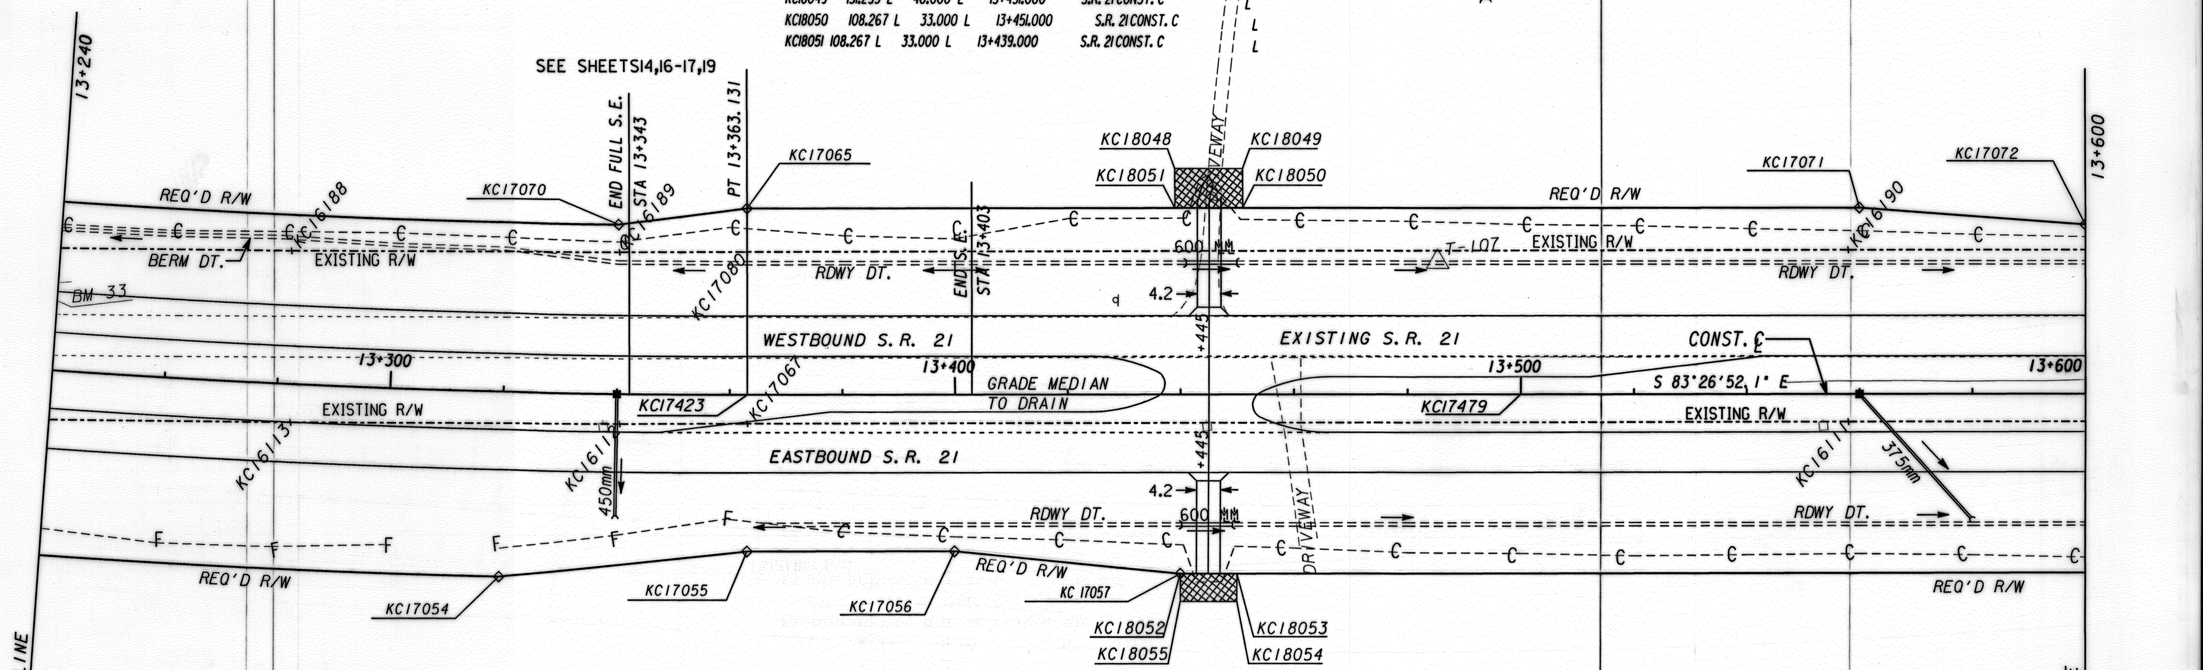

PARCEL 14 REQ'D DRWY. EASM'T. KC5116 1OF 1

PNT	OFFSET ENGLISH	OFFSET METRIC	STATION	ALIGNMENT
KC18052	104.987 R	32.000 R	13+440.000	S.R. 21 CONST. C
KC18053	104.987 R	32.000 R	13+450.000	S.R. 21 CONST. C
KC18054	121.391R	37.000 R	13+450.000	S.R. 21 CONST. C
KC18055	121.391R	37.000 R	13+440.000	S.R. 21 CONST. C

KC17423	N 310366.053 E 228168.706
KC17479	N 310350.435 E 228304.682

ALL DIMENSIONS IN METERS UNLESS OTHERWISE NOTED.

PROPERTY AND EXISTING R/W LINE
REQUIRED R/W LINE
CONSTRUCTION LIMITS
EASEMENT FOR CONSTR & MAINTENANCE OF SLOPES
EASEMENT FOR CONSTR OF SLOPES
EASEMENT FOR CONSTR OF DRIVES

BEGIN LIMIT OF ACCESS.....BLA
END LIMIT OF ACCESS.....ELA
LIMIT OF ACCESS
R/W AND LIMIT OF ACCESS

RATIO=1:500
0 10 20 40
SCALE IN METERS

DATE	REVISIONS	DATE	REVISIONS
11-19-99	REVISED NAME PARCELS 14 & 15		
1-11-01	LABELED PT KC17067 & KC17080		

LAND LOT NO.

LAND DISTRICT

GMD 1638

E:\LISA\DGN\262165\26165r10.\rmsources\Gdot98.tbl

GEORGIA
DEPARTMENT OF TRANSPORTATION
RIGHT OF WAY PLANS
PROJECT EDS-565(7)
COUNTY JENKINS
DATE 8/31/99 SH 18 OF 42

FM3DOTO

1/16/01 9:21:15 AM \\GDOT-DSNI\GOPLOT\OCF\d2_8830_mvlar.dgf carmichaell E:\LISA\DGN\262165\26165r10.prf D2-Tennille