PARCEL 18 REQ'D DRWY. EASM'T. KC5120 1 OF 1

PNT	OFFSET ENGLISH	OFFSET METRIC	STATION	ALIGNMENT
KC18068	111.548 L	34.000 L	14+044.000	S.R. 21 CONST. ℄
KC18069	111.548 L	34.000 L	14+053.290	S.R. 21 CONST. ℄
KC17099	98.425 L	30.000 L	14+051.220	S.R. 21 CONST. ℄
KC18071	98.425 L	30.000 L	14+044.000	S.R. 21 CONST. ℄

PARCEL 19 REQ'D DRWY. EASM'T. KC6108

PNT	OFFSET ENGLISH	OFFSET METRIC	STATION	ALIGNMENT (MLCL1)
KC18276	98.425 L	30.000 L	14+120.000	S. R. 21
KC18277	142.749 L	43.510 L	14+129.500	S. R. 21
KC18278	154.199 L	47.000 L	14+139.450	S. R. 21
KC17100	98.426 L	30.000 L	14+130.589	S. R. 21
KC18276	98.425 L	30.000 L	14+120.000	S. R. 21

PARCEL 21 REQ'D DRWY. EASM'T. KC5125 2 OF 3

PNT	OFFSET ENGLISH	OFFSET METRIC	STATION	ALIGNMENT MLCL1
KC18088	131.233 L	40.000 L	14+223.000	S.R. 21 CONST. ℄
KC18089	131.233 L	40.000 L	14+236.000	S.R. 21 CONST. ℄
KC18090	98.425 L	30.000 L	14+236.000	S.R. 21 CONST. ℄
KC18091	98.425 L	30.000 L	14+223.000	S.R. 21 CONST. ℄

PARCEL 21 REQ'D DRWY. EASM'T. KC5126 3 OF 3

PNT	OFFSET ENGLISH	OFFSET METRIC	STATION	ALIGNMENT MLCL1
KC18092	111.548 L	34.000 L	14+284.000	S.R. 21 CONST. ℄
KC18093	111.548 L	34.000 L	14+296.000	S.R. 21 CONST. ℄
KC18094	93.176 L	28.400 L	14+296.000	S.R. 21 CONST. ℄
KC18095	97.113 L	29.600 L	14+284.000	S.R. 21 CONST. ℄

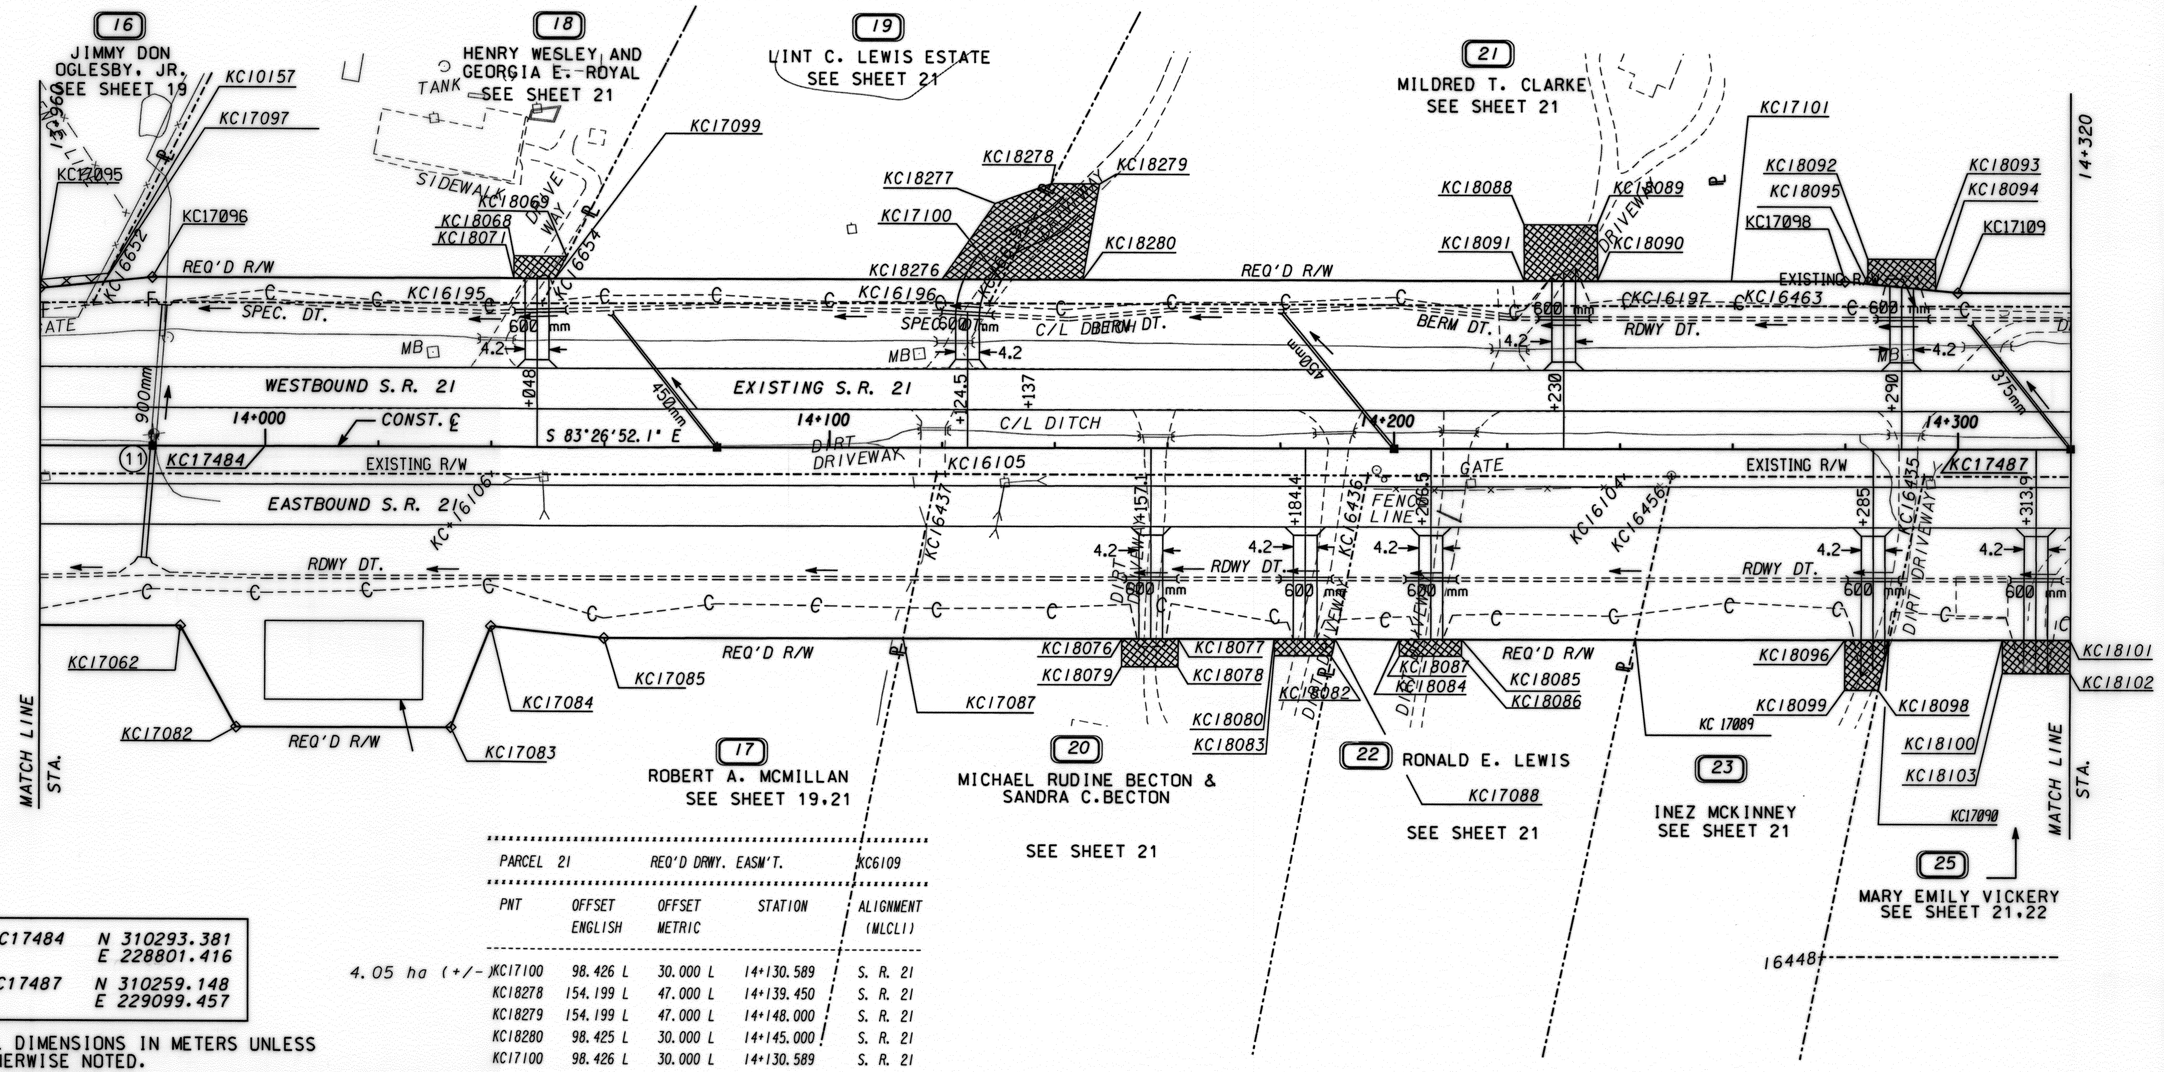

PARCEL 21 REQ'D DRWY. EASM'T. KC6109

PNT	OFFSET ENGLISH	OFFSET METRIC	STATION	ALIGNMENT (MLCL1)
KC17100	98.426 L	30.000 L	14+130.589	S. R. 21
KC18278	154.199 L	47.000 L	14+139.450	S. R. 21
KC18279	154.199 L	47.000 L	14+148.000	S. R. 21
KC18280	98.425 L	30.000 L	14+145.000	S. R. 21
KC17100	98.426 L	30.000 L	14+130.589	S. R. 21

4.05 ha (+/-)

KC17484	N 310293.381	E 228801.416
KC17487	N 310259.148	E 229099.457

ALL DIMENSIONS IN METERS UNLESS OTHERWISE NOTED.

PROPERTY AND EXISTING R/W LINE ---℄---
REQUIRED R/W LINE
CONSTRUCTION LIMITS --C--F--
EASEMENT FOR CONSTR & MAINTENANCE OF SLOPES
EASEMENT FOR CONSTR OF SLOPES
EASEMENT FOR CONSTR OF DRIVES

BEGIN LIMIT OF ACCESS.....BLA
END LIMIT OF ACCESS.....ELA
LIMIT OF ACCESS
R/W AND LIMIT OF ACCESS

RATIO = 1:500
0 10 20 40
SCALE IN METERS

DATE	REVISIONS	DATE	REVISIONS
11-19-99	REV NAMES PARS 19, 20, 21& 25	9-26-00	DEL D/W PAR 21 & ADD D/W PAR 19
6-22-00	REV PROP & R/W ON PARCEL 21	10-12-00	REV NAME PARCEL 23
"	DEL PARCEL 24		
8-30-00	ADD FENCE ESMT PAR 16 (KC5052)		
9-26-00	REV NAME PARCEL 20		
"	REV D/W ESM'T PARCEL 21; ADD		
"	D/W ESM'T PARCEL 19		

LAND LOT NO.
LAND DISTRICT
GMD 1638
D:\Holly\Dgn\262165\26165r12.rpt sources\Gdot98.tbl

GEORGIA
DEPARTMENT OF TRANSPORTATION
RIGHT OF WAY PLANS
PROJECT EDS-565(7)
COUNTY JENKINS
DATE 8/31/99 SH 20 OF 42

FWDOTO

10/12/00 8:36:19 AM \\GDOT-DSN1\GOPLOT\OCF\d2_8830_mylar.pdf carmichael1 D:\Holly\Dgn\262165\26165r12.prt D2-Tennille