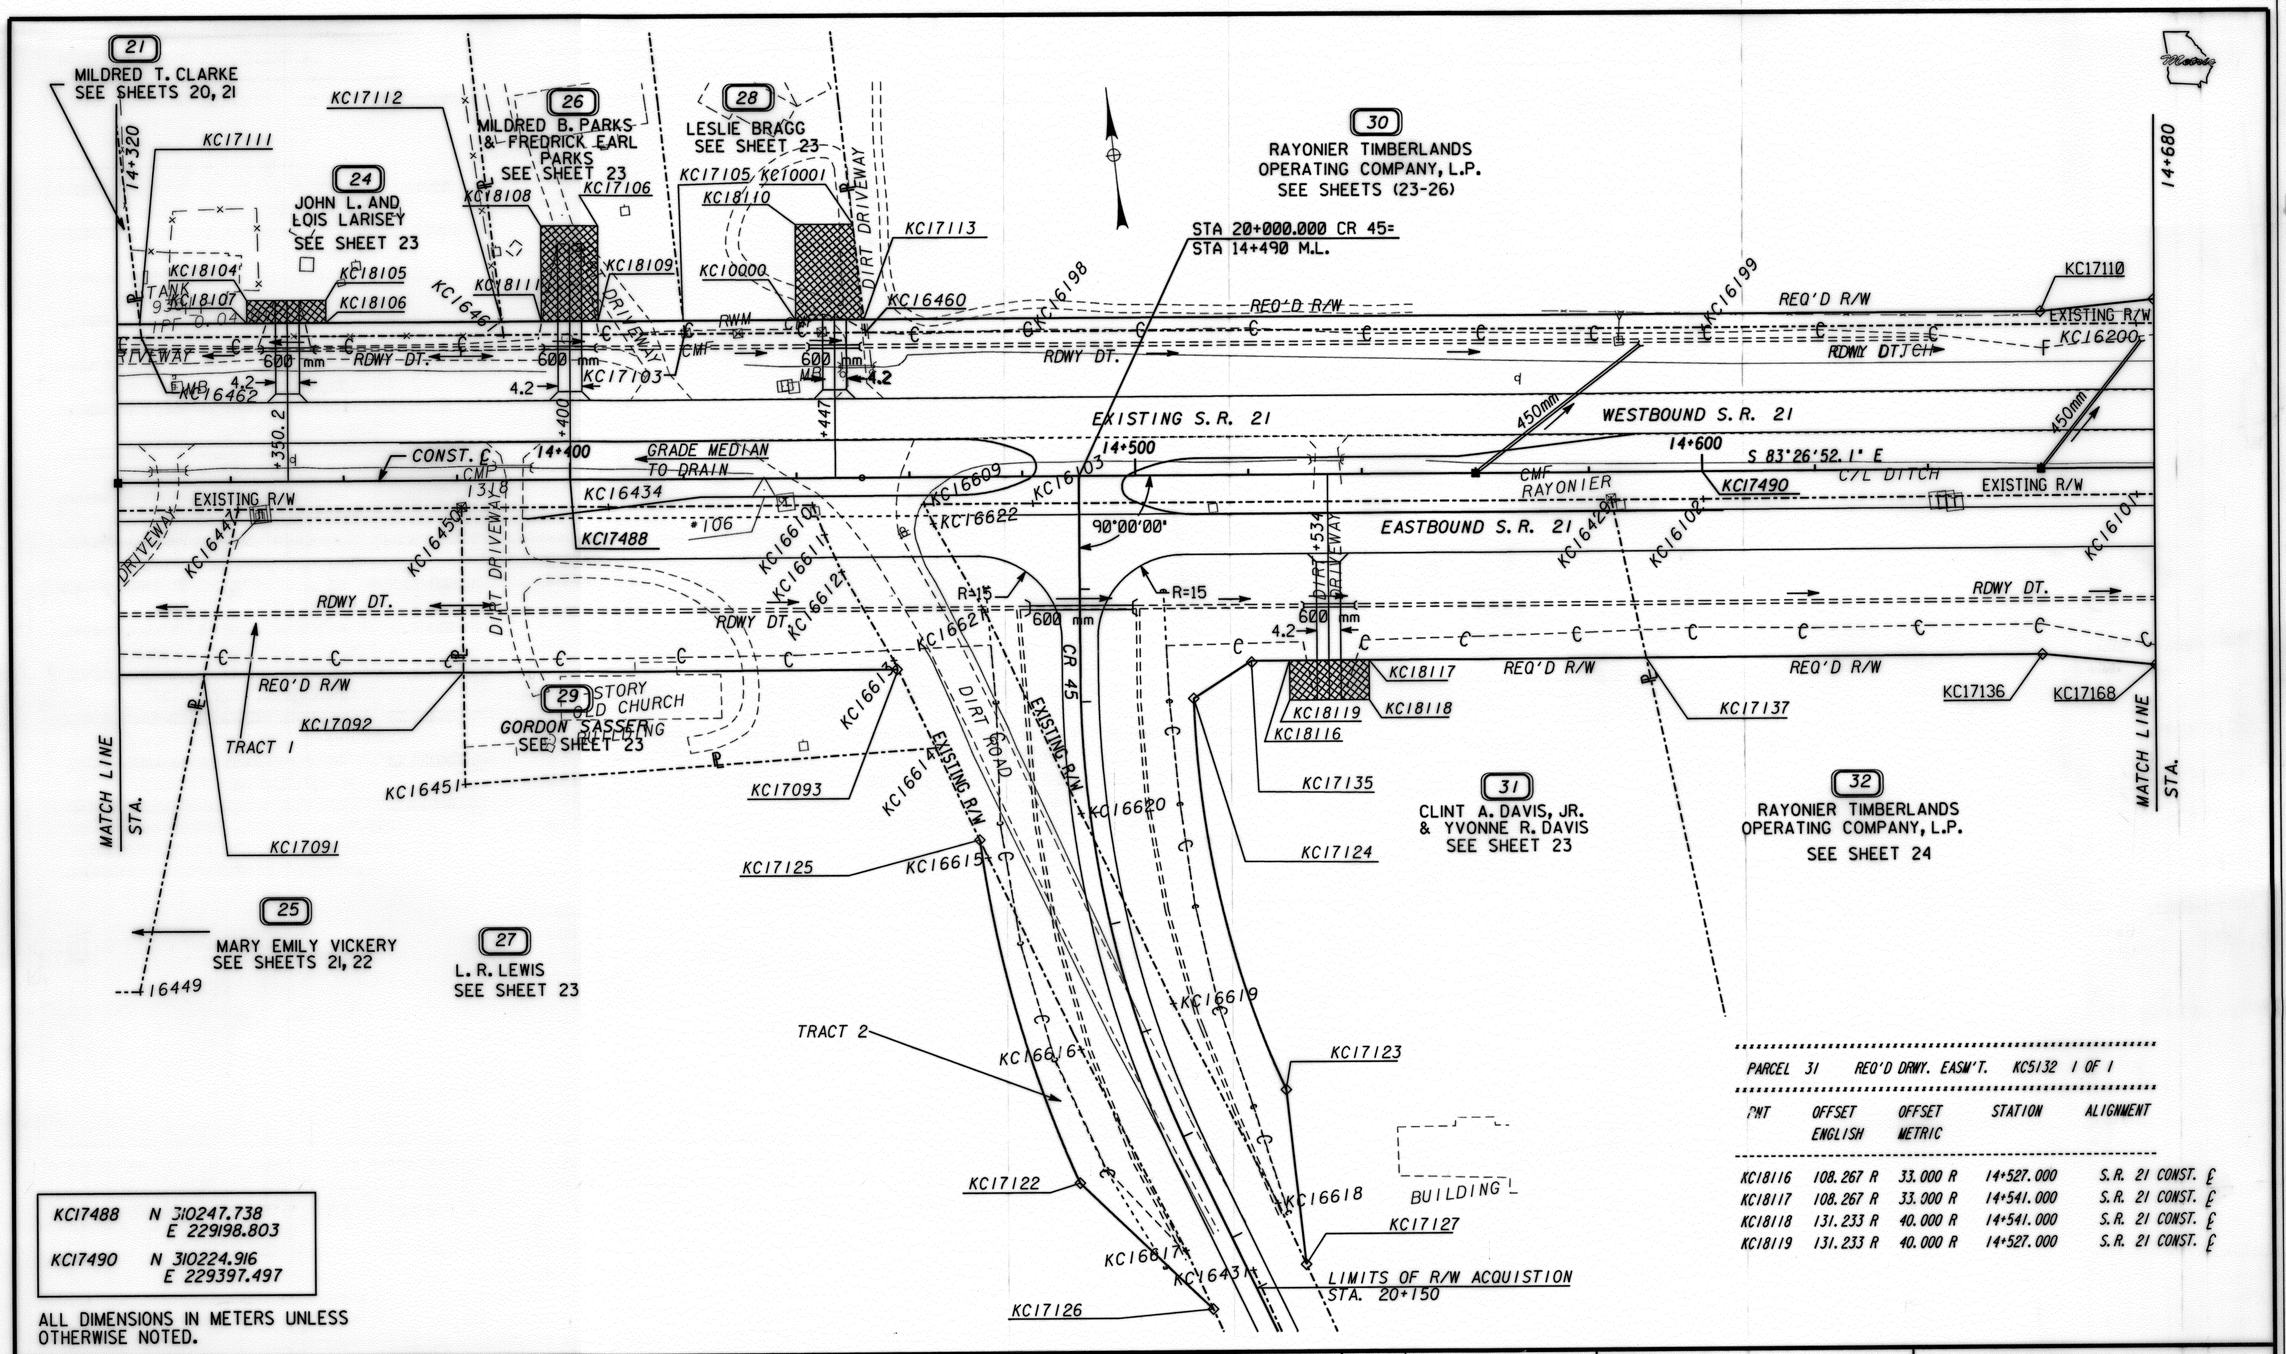

PARCEL 31 REQ'D DRWY. EASM'T. KC5132 1 OF 1

PNT	OFFSET ENGLISH	OFFSET METRIC	STATION	ALIGNMENT
KC18116	108.267 R	33.000 R	14+527.000	S.R. 21 CONST. ℄
KC18117	108.267 R	33.000 R	14+541.000	S.R. 21 CONST. ℄
KC18118	131.233 R	40.000 R	14+541.000	S.R. 21 CONST. ℄
KC18119	131.233 R	40.000 R	14+527.000	S.R. 21 CONST. ℄

PROPERTY AND EXISTING R/W LINE
REQUIRED R/W LINE
CONSTRUCTION LIMITS
EASEMENT FOR CONSTR & MAINTENANCE OF SLOPES
EASEMENT FOR CONSTR OF SLOPES
EASEMENT FOR CONSTR OF DRIVES

BEGIN LIMIT OF ACCESS.....BLA
END LIMIT OF ACCESS.....ELA
LIMIT OF ACCESS
R/W AND LIMIT OF ACCESS

RATIO=1:500
0 10 20 40
SCALE IN METERS

DATE	REVISIONS	DATE	REVISIONS
11-19-99	REVISED NAMES PARCELS 25, 26,	7-10-00	DEL JOINT-USE D/W PARS 26 & 28
"	27, 28 & 29	"	ADD D/W @ STA 14+400 PAR 26
6-22-00	REV PARCEL 26 TO PARCEL 24	"	ADD D/W @ STA 14+447 PAR 28
"	SPLIT PAR 28 INTO PAR 26 & 28	10-12-00	REV TOPO (BUILDING) PAR 31
"	REV D/W & ESMT PARCEL 28	11-21-00	REVISED NAME PARCEL 26
"	TO JOINT USE D/W FOR 26 & 28	12-18-00	REVISED NAME PARCEL 31
		2-9-01	REVISED NAME PARCEL 24

LAND LOT NO.
LAND DISTRICT
GMD 1638
E:\RENEE\DGN\262165\26165r13.rsrsources\Gdot98.tbl

GEORGIA
DEPARTMENT OF TRANSPORTATION
RIGHT OF WAY PLANS
PROJECT EDS-565(7)
COUNTY JENKINS
DATE 8/31/99 SH 22 OF 42

RWDOTO