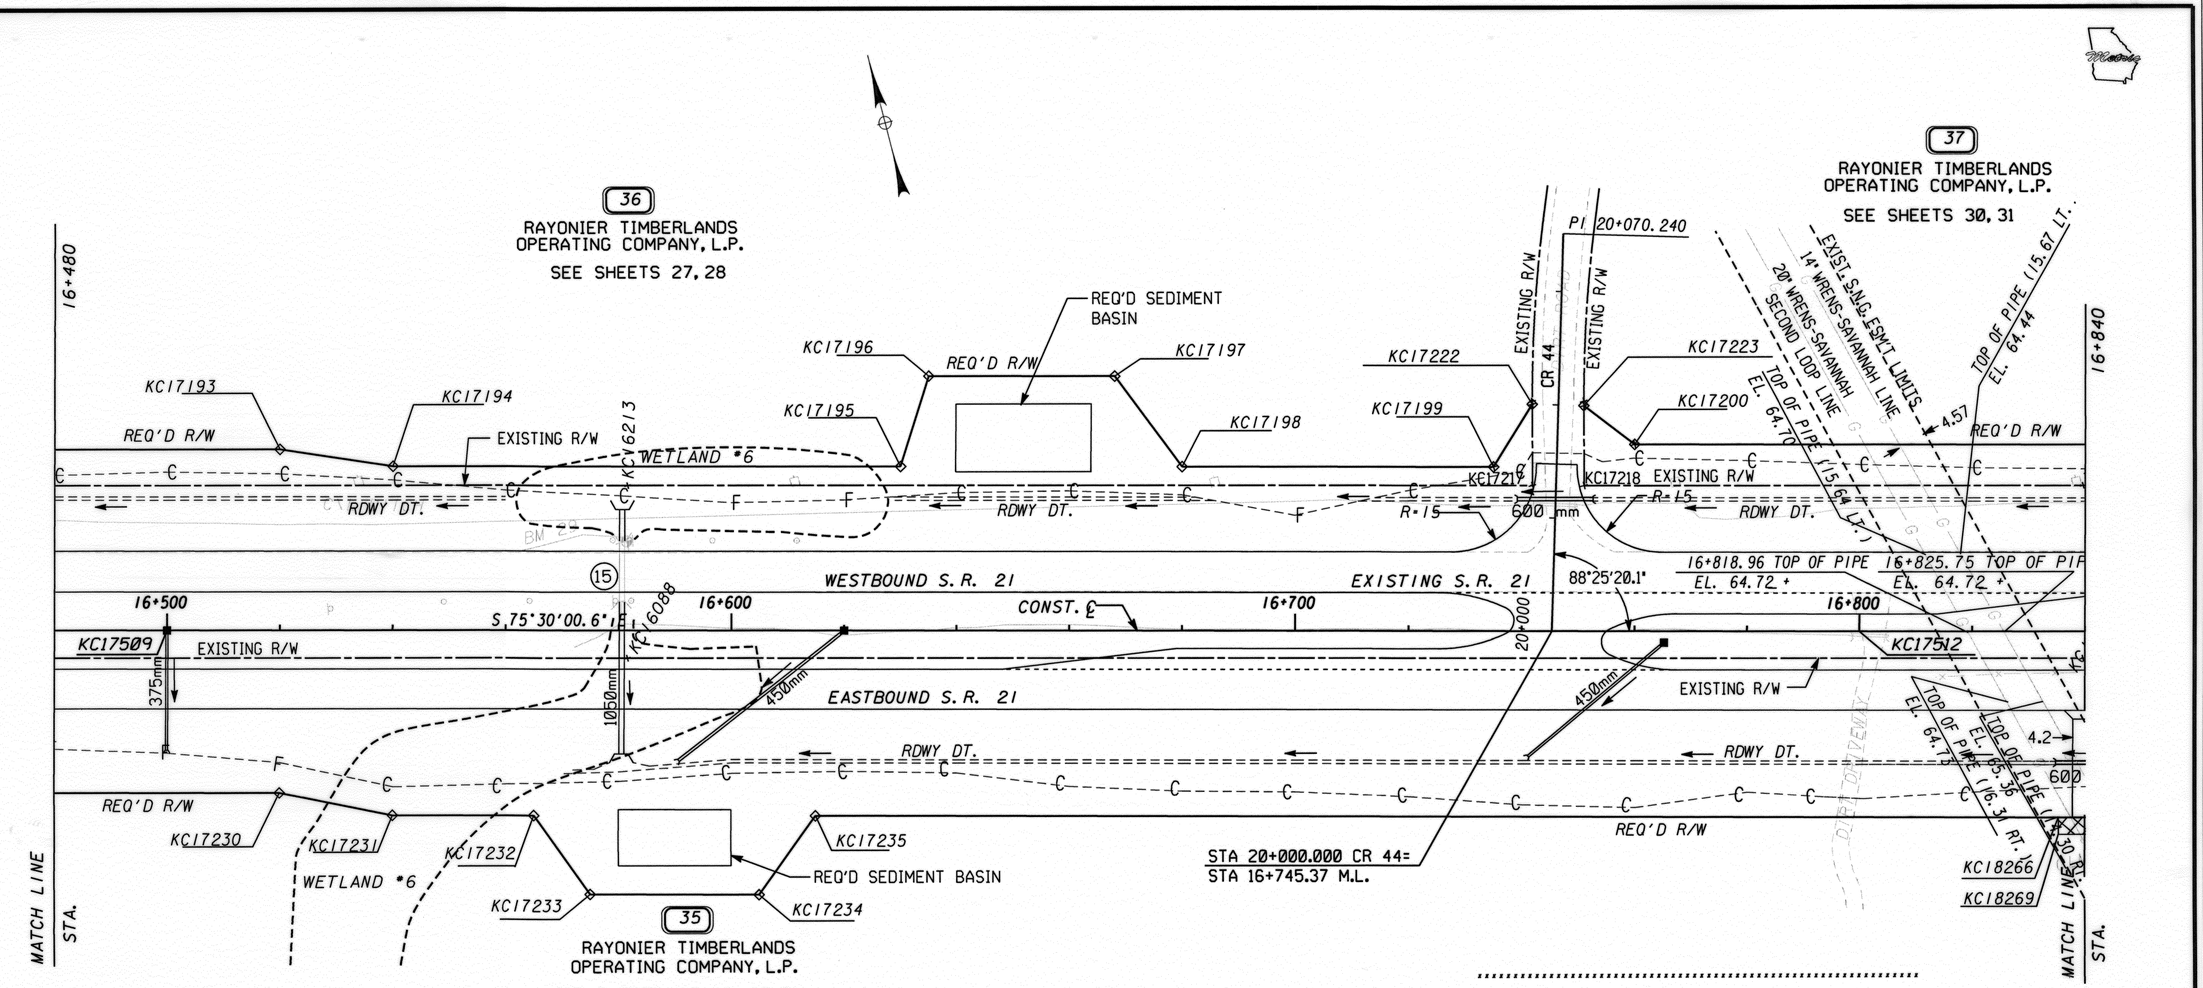

PARCEL 35 REQ'D DRWY. EASM'T. KC6105 3 OF 4

PNT	OFFSET ENGLISH	OFFSET METRIC	STATION	ALIGNMENT (MLCL1)
KC18266	108.267 R	33.000 R	16+835.390	SR 21
KC18267	108.267 R	33.000 R	16+844.390	SR 21
KC18268	118.110 R	36.000 R	16+844.390	SR 21
KC18269	118.110 R	36.000 R	16+835.390	SR 21
KC18266	108.267 R	33.000 R	16+835.390	SR 21

KC17509	N 309821.795 E 231251.062
KC17512	N 309746.682 E 231541.506

ALL DIMENSIONS IN METERS UNLESS OTHERWISE NOTED.

PROPERTY AND EXISTING R/W LINE
REQUIRED R/W LINE
CONSTRUCTION LIMITS
EASEMENT FOR CONSTR & MAINTENANCE OF SLOPES
EASEMENT FOR CONSTR OF SLOPES
EASEMENT FOR CONSTR OF DRIVES
BEGIN LIMIT OF ACCESS.....BLA
END LIMIT OF ACCESS.....ELA
LIMIT OF ACCESS
R/W AND LIMIT OF ACCESS

RATIO=1:500
0 10 20 40
SCALE IN METERS

DATE	REVISIONS	DATE	REVISIONS
2-9-00	DEL D/W & ESM'T STA16+797.6 RT		
"	ADD D/W & ESM'T STA 16+840 RT		

LAND LOT NO.
LAND DISTRICT
GMD 1638
E:\LISA\DGN\262165\26165r19.\DGNot_tn_sv20\Cfg\tables\gdot98.tbl

GEORGIA
DEPARTMENT OF TRANSPORTATION
RIGHT OF WAY PLANS
PROJECT EDS-565(7)
COUNTY JENKINS
DATE 8/31/99 SH 29 OF 42

RWDOT0

Thu Feb 10 11:18:58 2000 \\GDOT_TN_SV20\DCF\mular.qcf cermichael E:\LISA\DGN\262165\26165r19.prf