PARCEL 39 REQ'D DRWY. EASM'T. KC5142 1 OF 1

PNT	OFFSET ENGLISH	OFFSET METRIC	STATION	ALIGNMENT
KC18156	164.042 L	50.000 L	17+533.000	S.R. 21 CONST. C
KC18157	164.042 L	50.000 L	17+545.000	S.R. 21 CONST. C
KC18158	114.829 L	35.000 L	17+549.000	S.R. 21 CONST. C
KC18159	98.425 L	30.000 L	17+549.000	S.R. 21 CONST. C
KC18160	98.425 L	30.000 L	17+535.000	S.R. 21 CONST. C

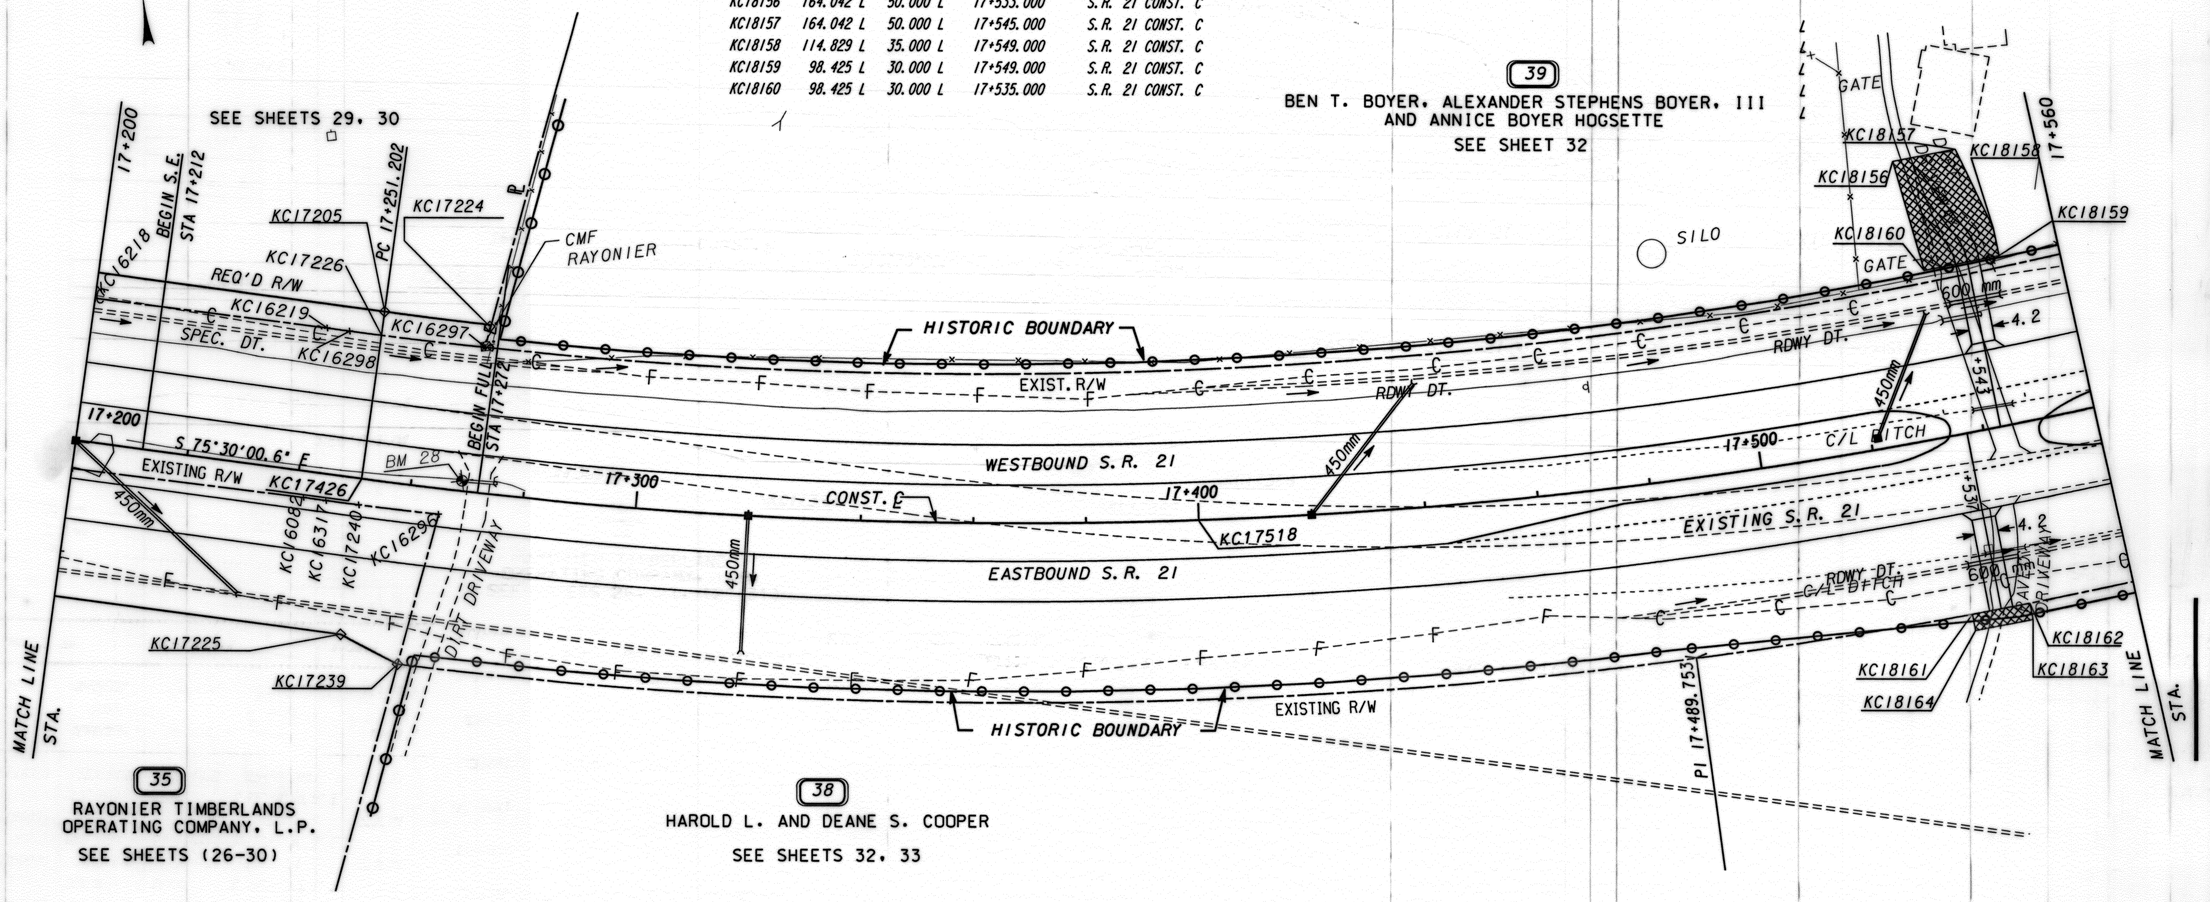

KC17426	N 309633.711 E 231978.337
KC17518	N 309608.854 E 232124.862

ALL DIMENSIONS IN METERS UNLESS OTHERWISE NOTED.

PARCEL 38 REQ'D DRWY. EASM'T. KC5143 1 OF 1

PNT	OFFSET ENGLISH	OFFSET METRIC	STATION	ALIGNMENT
KC18161	104.987 R	32.000 R	17+532.000	S.R. 21 CONST. ℄
KC18162	104.987 R	32.000 R	17+542.000	S.R. 21 CONST. ℄
KC18163	114.829 R	35.000 R	17+542.000	S.R. 21 CONST. ℄
KC18164	114.829 R	35.000 R	17+532.000	S.R. 21 CONST. ℄

PROPERTY AND EXISTING R/W LINE
REQUIRED R/W LINE
CONSTRUCTION LIMITS
EASEMENT FOR CONSTR & MAINTENANCE OF SLOPES
EASEMENT FOR CONSTR OF SLOPES
EASEMENT FOR CONSTR OF DRIVES

BEGIN LIMIT OF ACCESS.....BLA
END LIMIT OF ACCESS.....ELA
LIMIT OF ACCESS
R/W AND LIMIT OF ACCESS

RATIO=1:500
0 10 20 40
SCALE IN METERS

DATE	REVISIONS	DATE	REVISIONS

LAND LOT NO.
LAND DISTRICT
GMD 1638
D:\Renee\dgn\262165\26165r2b.pplot\temp\000\d2_gdot98.tbl

GEORGIA
DEPARTMENT OF TRANSPORTATION
RIGHT OF WAY PLANS
PROJECT EDS-565(7)
COUNTY JENKINS
DATE 8/31/99 SH 31 OF 42

RWDOTO