PARCEL 40	REQ'D DRWY. EASM'T.	KC5048	2 OF 2

PNT	OFFSET ENGLISH	OFFSET METRIC	STATION	ALIGNMENT (MLCLI)
KC2003	95.999 L	29.261 L	17+755.000	S.R. 21
KC2004	108.267 L	33.000 L	17+755.000	S.R. 21
KC2005	108.267 L	33.000 L	17+765.000	S.R. 21
KC2006	96.436 L	29.394 L	17+765.000	S.R. 21
KC2003	95.999 L	29.261 L	17+755.000	S.R. 21

PARCEL 40	REQ'D DRWY. EASM'T.	KC5144	1 OF 2

PNT	OFFSET ENGLISH	OFFSET METRIC	STATION	ALIGNMENT
KC18165	160.761 L	49.000 L	17+845.000	S.R. 21 CONST. ℄
KC18166	160.761 L	49.000 L	17+855.000	S.R. 21 CONST. ℄
KC18167	151.082 L	46.050 L	17+855.000	S.R. 21 CONST. ℄
KC18168	151.082 L	46.050 L	17+845.000	S.R. 21 CONST. ℄

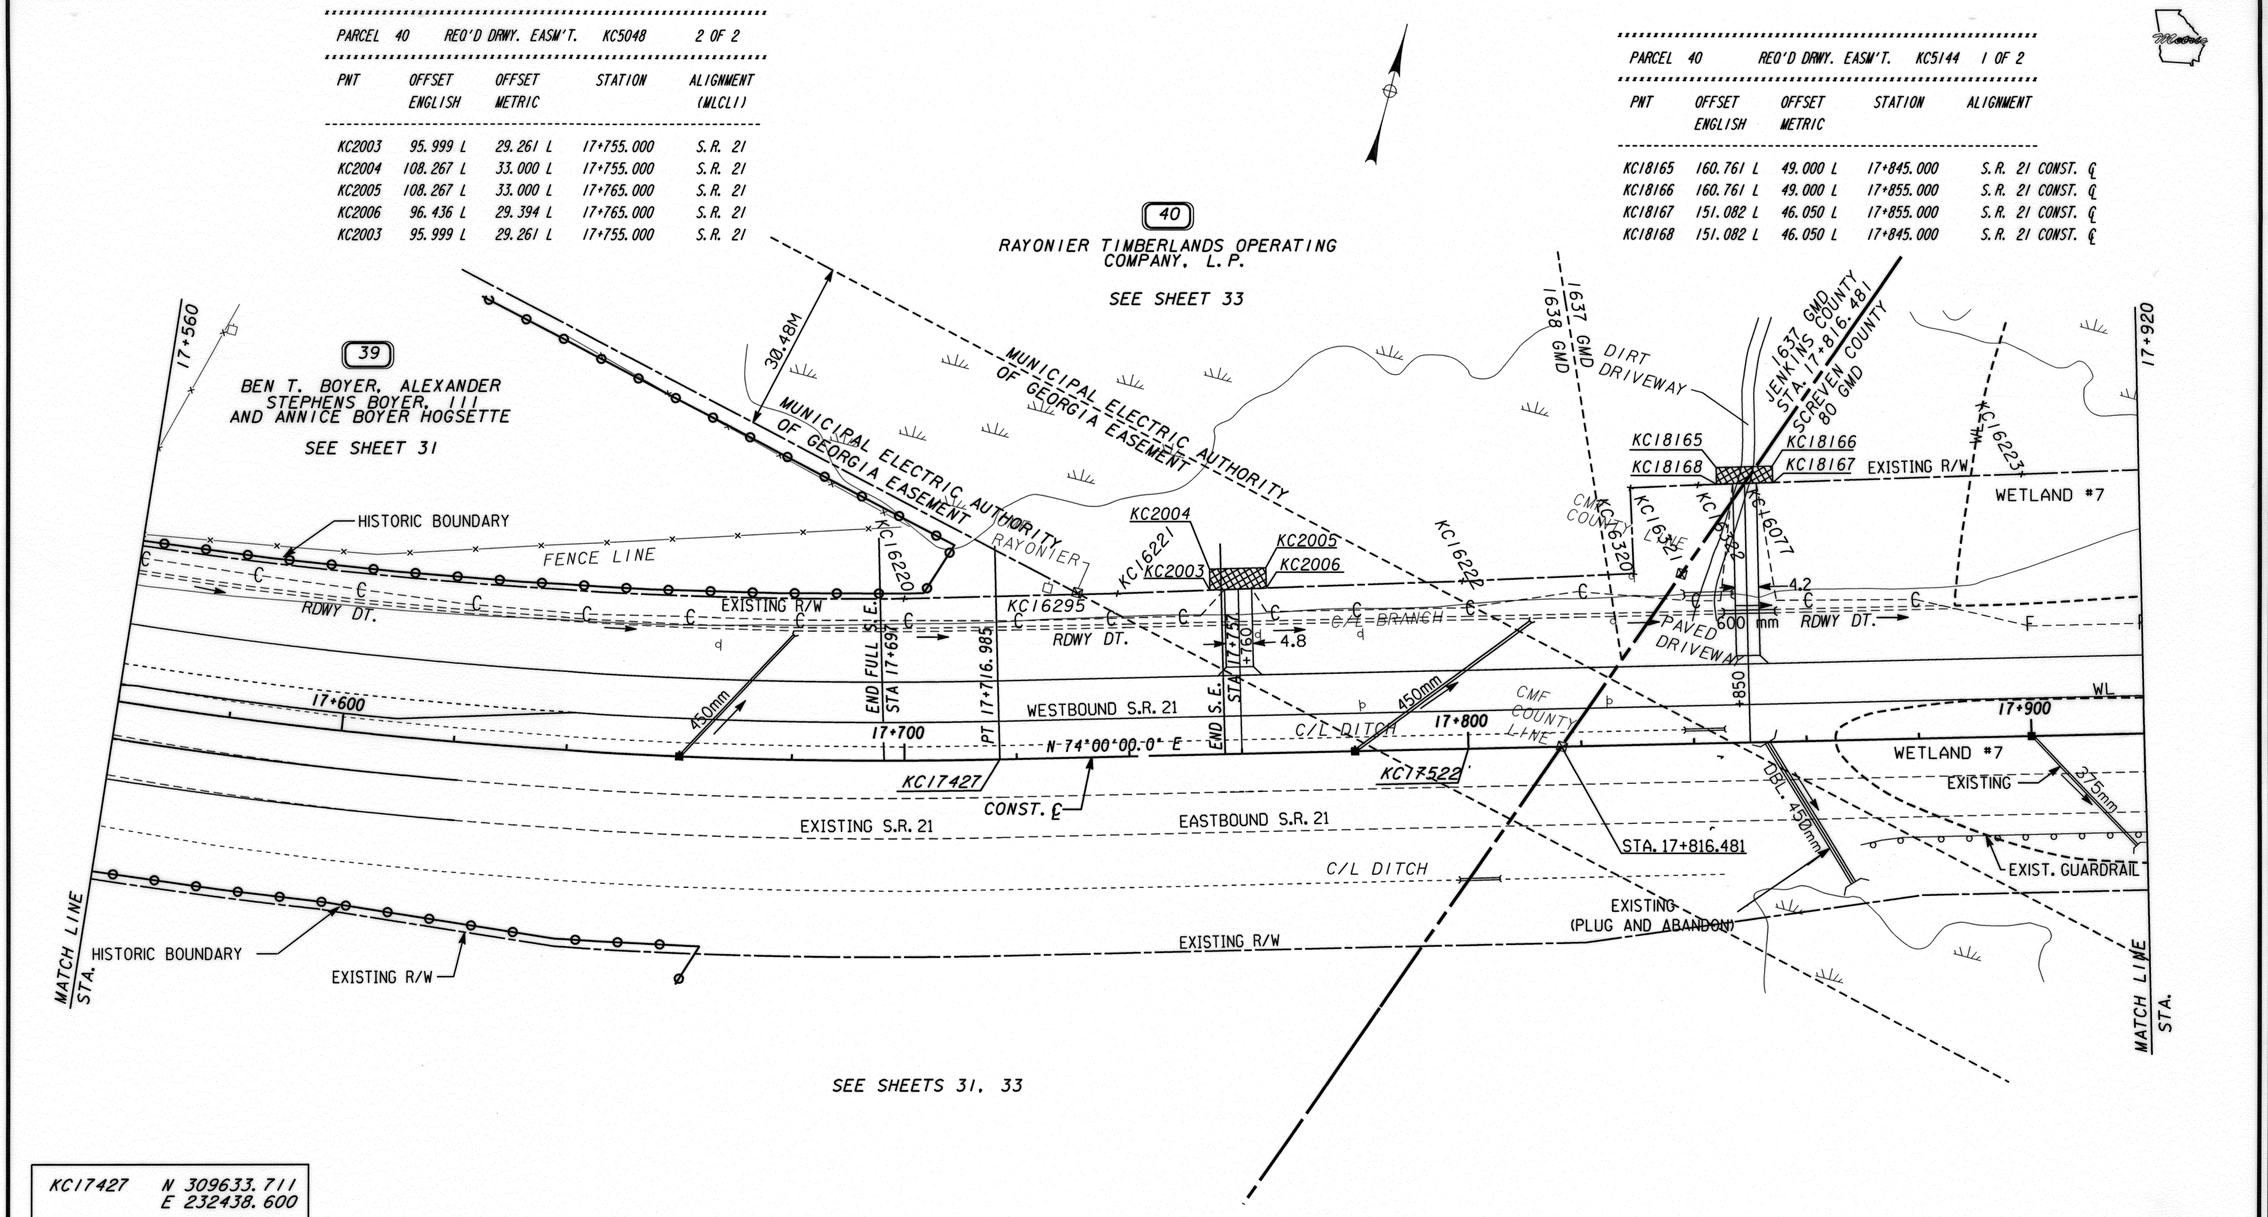

KC17427	N 309633.711 E 232438.600
KC17522	N 309608.854 E 232518.399

ALL DIMENSIONS IN METERS UNLESS OTHERWISE NOTED.

PROPERTY AND EXISTING R/W LINE
REQUIRED R/W LINE
CONSTRUCTION LIMITS
EASEMENT FOR CONSTR & MAINTENANCE OF SLOPES
EASEMENT FOR CONSTR OF SLOPES
EASEMENT FOR CONSTR OF DRIVES

BEGIN LIMIT OF ACCESS.....BLA
END LIMIT OF ACCESS.....ELA
LIMIT OF ACCESS
R/W AND LIMIT OF ACCESS

RATIO=1:500
0 10 20 40
SCALE IN METERS

DATE	REVISIONS	DATE	REVISIONS
3-3-00	ADD DW & ESMT PAR 40 @ STA 17+760 LT		

LAND LOT NO.
LAND DISTRICT
GMD 1637, 1638, 80
D:\Holly\Dgn\262165\26165r22.\Gdot_tn_sv20\Cfg\tables\gdot98.tbl

GEORGIA
DEPARTMENT OF TRANSPORTATION
RIGHT OF WAY PLANS
PROJECT EDS-565(7)
COUNTY JENKINS/SCREVENS
DATE 8/31/99 SH 32 OF 42

RWDOTO

Fri Mar 03 11:01:06 2000 \\GDOT_TN_SV20\OCF\mylar.gcf crossh D:\Holly\Dgn\262165\26165r22.prf