PARCEL 41 REQ'D DRWY. EASM'T. KC5141 1 OF 3

PNT	OFFSET ENGLISH	OFFSET METRIC	STATION	ALIGNMENT
KC18227	196.850 L	60.000 L	18+310.000	S.R. 21 CONST. ℄
KC18228	196.850 L	60.000 L	18+324.000	S.R. 21 CONST. ℄
KC18230	172.821 L	52.676 L	18+324.000	S.R. 21 CONST. ℄
KC18229	171.061 L	52.140 L	18+310.000	S.R. 21 CONST. ℄

PARCEL 41 REQ'D DRWY. EASM'T. KC5145 2 OF 3

PNT	OFFSET ENGLISH	OFFSET METRIC	STATION	ALIGNMENT
KC18169	131.233 L	40.000 L	18+602.000	S.R. 21 CONST. ℄
KC18170	131.233 L	40.000 L	18+622.000	S.R. 21 CONST. ℄
KC18171	103.576 L	31.570 L	18+625.000	S.R 21 CONST. ℄
KC18172	110.334 L	33.630 L	18+602.000	S.R. 21 CONST. ℄

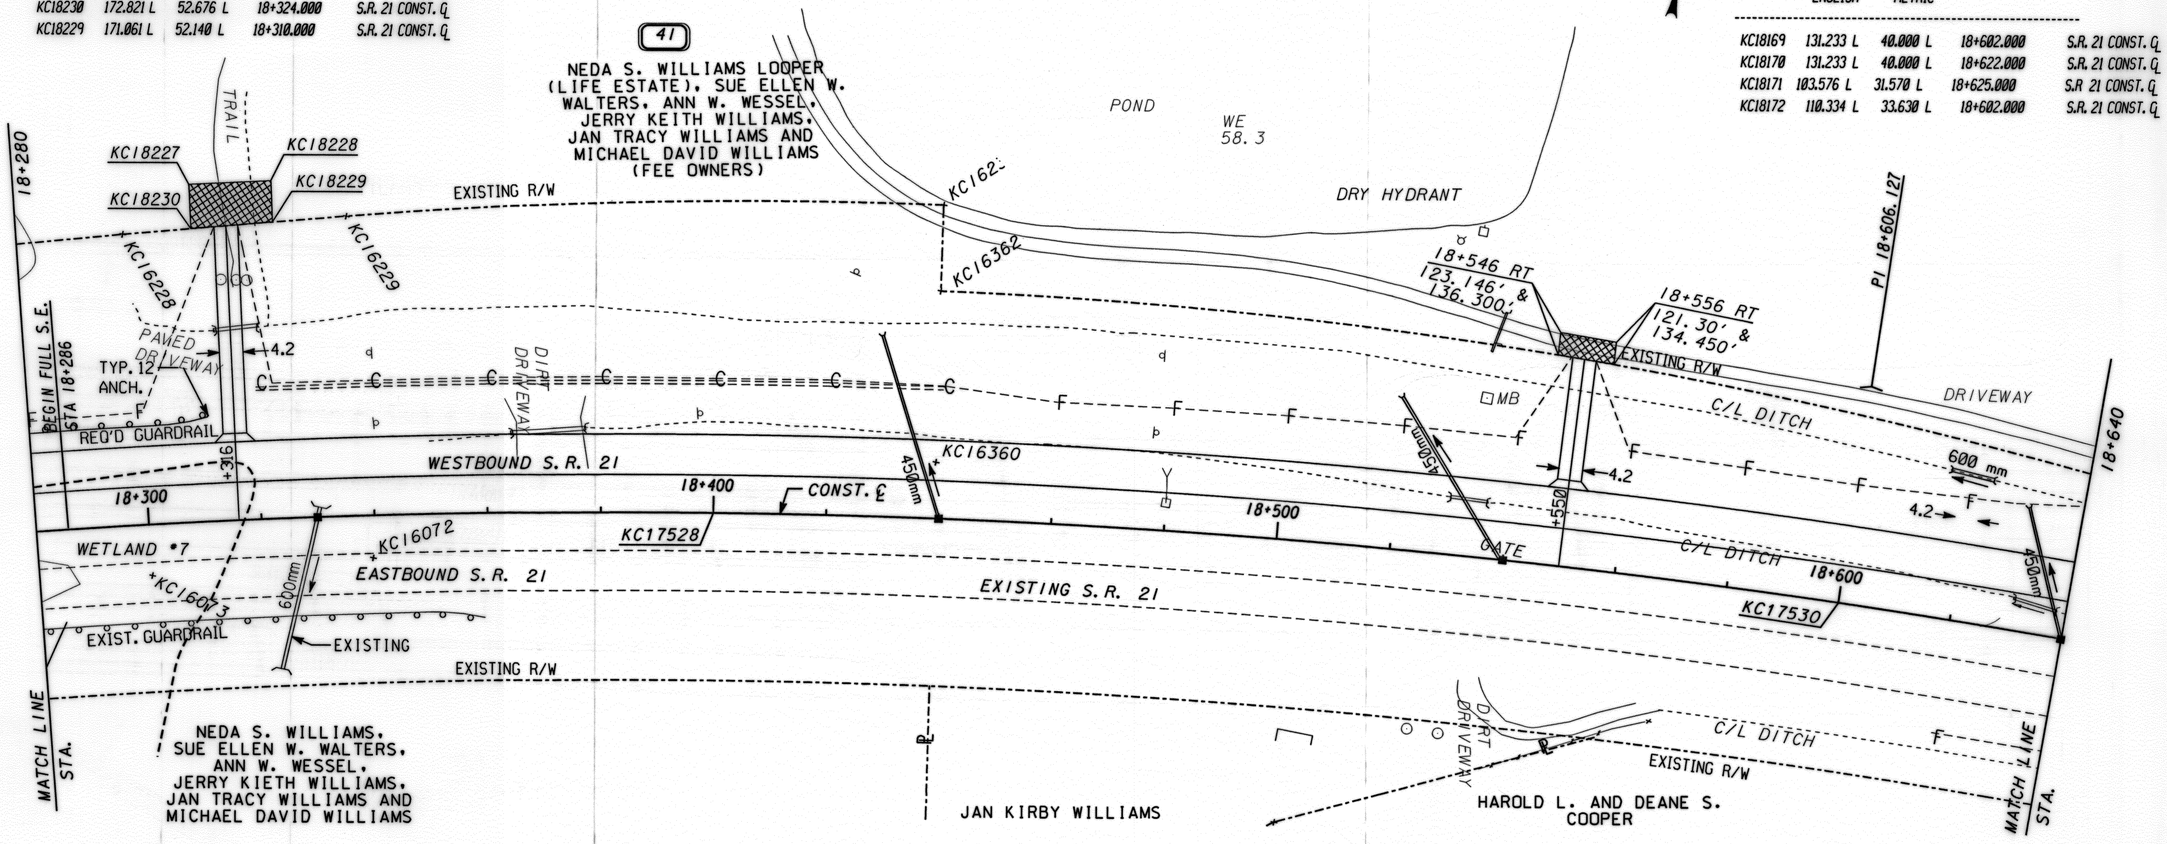

KC17528	N 309822.000 E 233096.679
KC17530	N 309845.657 E 233295.117

ALL DIMENSIONS IN METERS UNLESS OTHERWISE NOTED.

PROPERTY AND EXISTING R/W LINE
REQUIRED R/W LINE
CONSTRUCTION LIMITS
EASEMENT FOR CONSTR & MAINTENANCE OF SLOPES
EASEMENT FOR CONSTR OF SLOPES
EASEMENT FOR CONSTR OF DRIVES

BEGIN LIMIT OF ACCESS.....BLA
END LIMIT OF ACCESS.....ELA
LIMIT OF ACCESS
R/W AND LIMIT OF ACCESS

RATIO=1:500
0 10 20 40
SCALE IN METERS

DATE	REVISIONS	DATE	REVISIONS
3-3-00	SHIFT D/W & ESM'T PAR 41 FROM		
"	STA 18+620 LT TO STA 18+550 LT		
1-11-01	REV NAME PARCEL 41		

LAND LOT NO.

LAND DISTRICT

GMD 80

E:\LISA\DGN\262165\26165r24.\rmResources\Gdot98.tbl

GEORGIA
DEPARTMENT OF TRANSPORTATION
RIGHT OF WAY PLANS
PROJECT EDS-565(7)
COUNTY SCREVENS
DATE 8/31/99 SH 34 OF 42

RWDOTO

1/12/01 3:28:04 PM \\GDOT-DSN1\GOPLOT\OCF\d2_8830_mylar.dgf carmichael E:\LISA\DGN\262165\26165r24.prt D2-Tenn11e