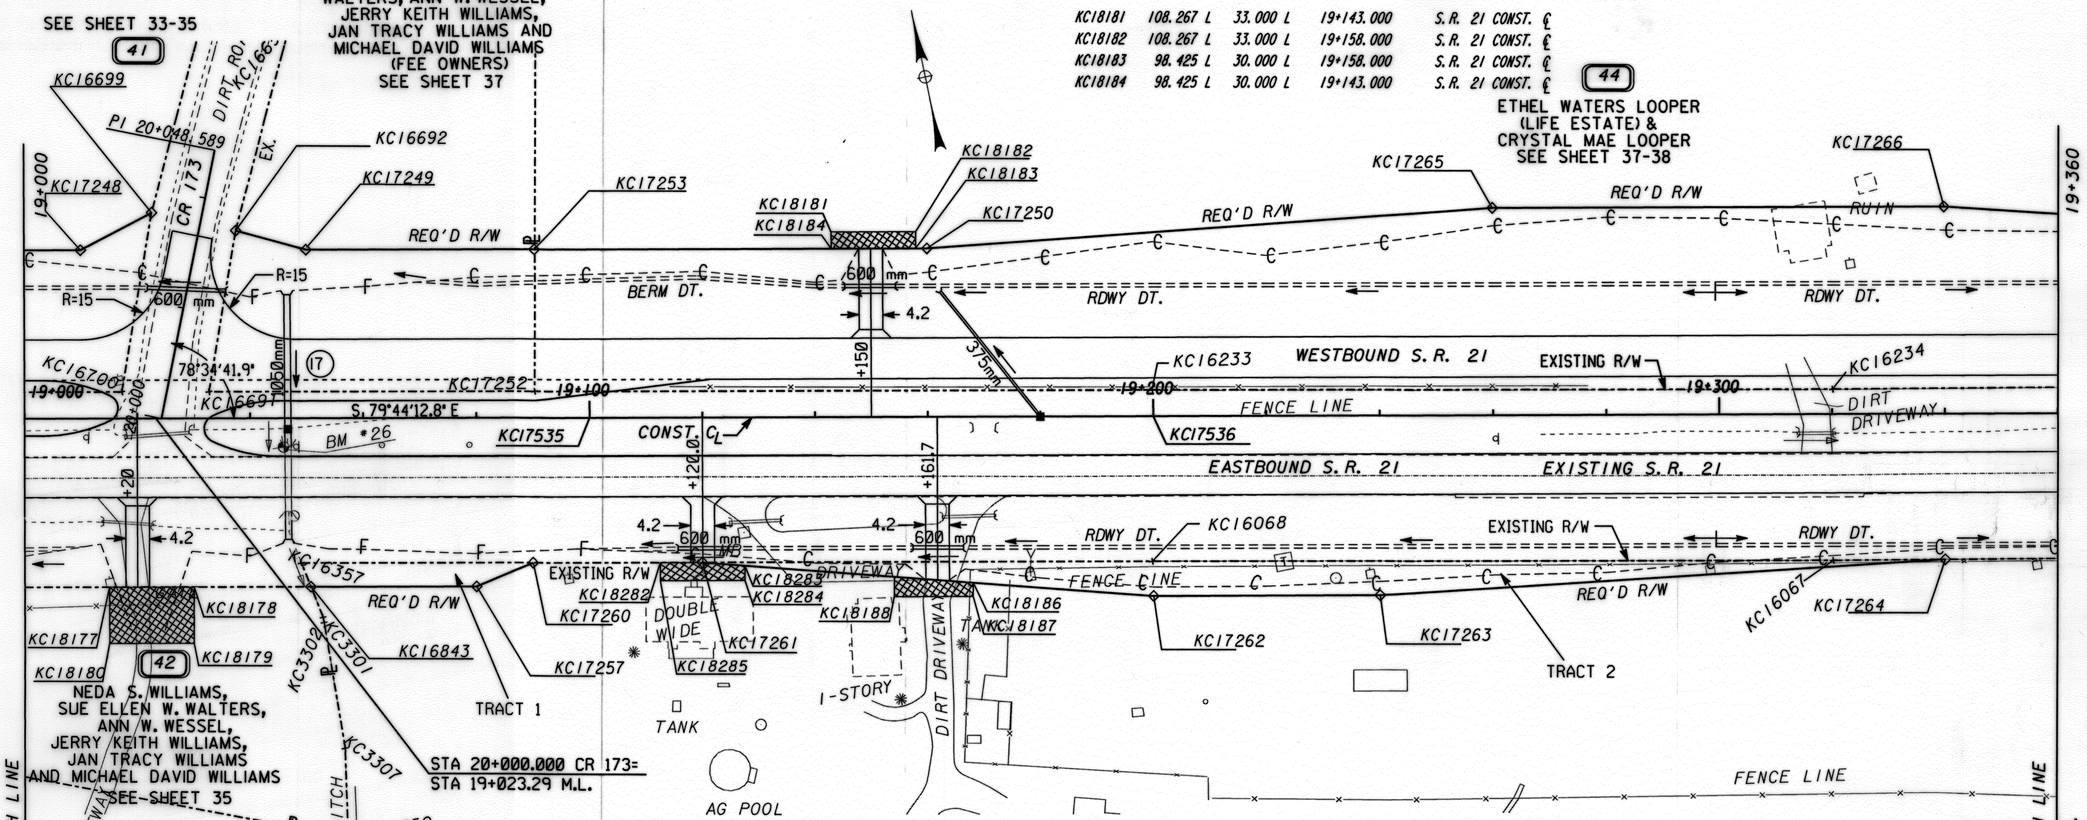

PARCEL 44	REQ'D DRWY. EASM'T.		KC5148	1 OF 1
PNT	OFFSET ENGLISH	OFFSET METRIC	STATION	ALIGNMENT
KC18181	108.267 L	33.000 L	19+143.000	S.R. 21 CONST. ℄
KC18182	108.267 L	33.000 L	19+158.000	S.R. 21 CONST. ℄
KC18183	98.425 L	30.000 L	19+158.000	S.R. 21 CONST. ℄
KC18184	98.425 L	30.000 L	19+143.000	S.R. 21 CONST. ℄

PARCEL 42	REQ'D DRWY. EASM'T.		KC5147	1 OF 1
PNT	OFFSET ENGLISH	OFFSET METRIC	STATION	ALIGNMENT
KC18177	98.425 R	30.000 R	19+015.000	S.R. 21 CONST. ℄
KC18178	98.425 R	30.000 R	19+030.000	S.R. 21 CONST. ℄
KC18179	131.233 R	40.000 R	19+030.000	S.R. 21 CONST. ℄
KC18180	131.233 R	40.000 R	19+015.000	S.R. 21 CONST. ℄

PARCEL 45	REQ'D DRWY. EASM'T.			KC6110
PNT	OFFSET ENGLISH	OFFSET METRIC	STATION	ALIGNMENT (WLCLI)
KC18282	84.646 R	25.800 R	19+112.500	S. R. 21
KC17261	84.648 R	25.801 R	19+120.000	S. R. 21
KC18283	86.548 R	26.380 R	19+127.500	S. R. 21
KC18284	95.144 R	29.000 R	19+127.500	S. R. 21
KC18285	95.144 R	29.000 R	19+112.500	S. R. 21
KC18282	84.646 R	25.800 R	19+112.500	S. R. 21

PARCEL 45	REQ'D DRWY. EASM'T.		KC5149	1 OF 1
PNT	OFFSET ENGLISH	OFFSET METRIC	STATION	ALIGNMENT
KC18185	93.307 R	28.440 R	19+154.000	S.R. 21 CONST. ℄
KC18186	96.850 R	29.520 R	19+168.000	S.R. 21 CONST. ℄
KC18187	104.987 R	32.000 R	19+168.000	S.R. 21 CONST. ℄
KC18188	104.987 R	32.000 R	19+154.000	S.R. 21 CONST. ℄

KC17535	N 309794.692 E 233791.047
KC17536	N 309776.875 E 233889.446

ALL DIMENSIONS IN METERS UNLESS OTHERWISE NOTED.

PROPERTY AND EXISTING R/W LINE
REQUIRED R/W LINE
CONSTRUCTION LIMITS
EASEMENT FOR CONSTR & MAINTENANCE OF SLOPES
EASEMENT FOR CONSTR OF SLOPES
EASEMENT FOR CONSTR OF DRIVES

BEGIN LIMIT OF ACCESS.....BLA
END LIMIT OF ACCESS.....ELA
LIMIT OF ACCESS
R/W AND LIMIT OF ACCESS

RATIO=1:500
0 10 20 40
SCALE IN METERS

DATE	REVISIONS	DATE	REVISIONS
11-19-99	REVISED NAME PARCELS 44 & 45		
11-21-00	ADD D/W & ESM'T STA 19+120RT		
*	ADD D/W ESM'T DESC PAR 45		
1-4-01	REV NAME PARCEL 44 & 45		
1-11-01	REV NAME PARCEL 43;LABELED		
*	PTS KC16691, KC16700, KC17252		

LAND LOT NO.
LAND DISTRICT
GMD 80
E:\LISA\DGN\262165\26165r26.\resources\Gdot98.tbl

GEORGIA
DEPARTMENT OF TRANSPORTATION
RIGHT OF WAY PLANS
PROJECT EDS-565(7)
COUNTY SCREVENS
DATE 8/31/99 SH 36 OF 42

RWDOTO

1/18/01 9:30:21 AM \\GDOT-DSN1\GOPLOT\OCF\d2_8830_mylar.dgf carmichael E:\LISA\DGN\262165\26165r26.prt D2-Tennille