STATE	PROJECT NUMBER	SHEET NO.	TOTAL SHEETS
GA.	EDS-545 (3)	14	67

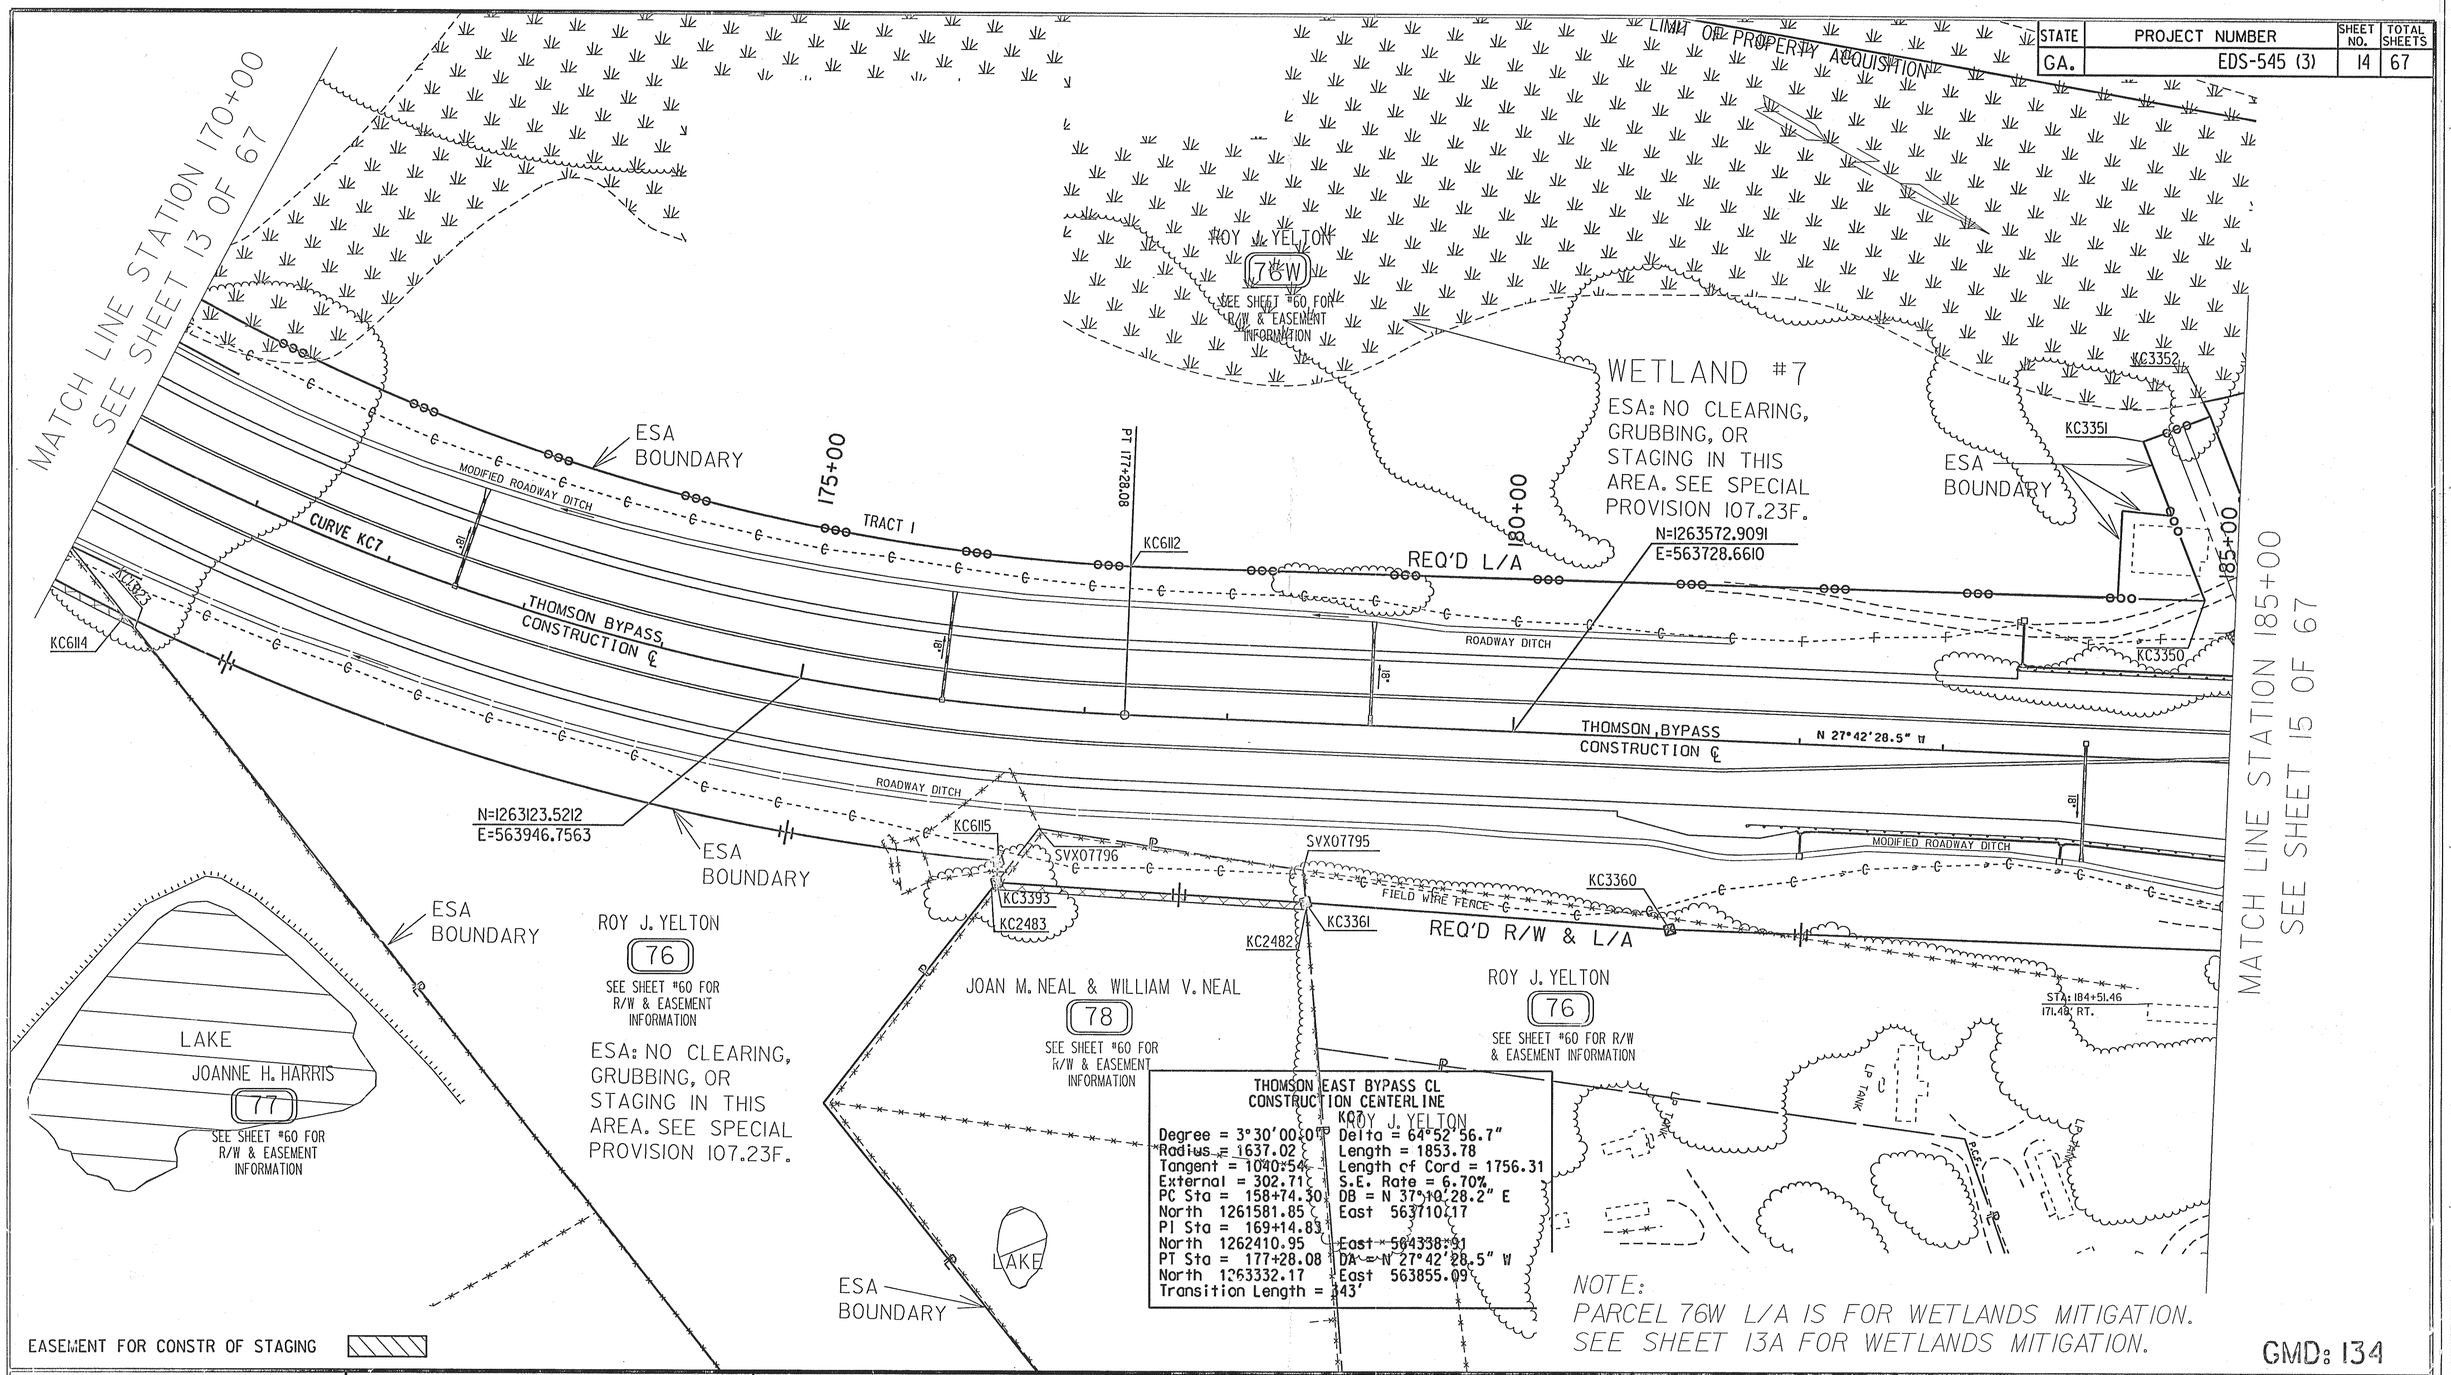

THOMSON EAST BYPASS CL
CONSTRUCTION CENTERLINE

Degree = 3°30'00.0"	Delta = 64°52'56.7"
Radius = 1637.02	Length = 1853.78
Tangent = 1040.54	Length of Cord = 1756.31
External = 302.71	S.E. Rate = 6.70%
PC Sta = 158+74.30	DB = N 37°10'28.2" E
North 1261581.85	East 563710.17
PI Sta = 169+14.83	
North 1262410.95	East 564338.91
PT Sta = 177+28.08	DA = N 27°42'28.5" W
North 1263332.17	East 563855.09
Transition Length = 343'	

NOTE:
PARCEL 76W L/A IS FOR WETLANDS MITIGATION.
SEE SHEET 13A FOR WETLANDS MITIGATION.

GMD: 134

W.R. TOOLE ENGINEERS, INC.
349 GREENE STREET
AUGUSTA, GA. 30901
(706) 722-4114

PROPERTY AND EXISTING R/W LINE	
REQUIRED R/W LINE	
CONSTRUCTION LIMITS	
EASEMENT FOR CONSTR & MAINTENANCE OF SLOPES	
EASEMENT FOR CONSTR OF SLOPES	
EASEMENT FOR CONSTR OF DRIVES	
BEGIN LIMIT OF ACCESS	BLA
END LIMIT OF ACCESS	ELA
LIMIT OF ACCESS	
REQ'D R/W AND LIMIT OF ACCESS	

DATE	REVISIONS	DATE	REVISIONS
05-05-05	REV OWNER PAR 78		
10-10-05	ADD FENCE ESM'T PAR 78		
08-09-06	REV FENCE ESMT HATCHING PAR 78;		
"	ADD FENCE ESMT PAR 77		
10-05-06	ADD 'LIM OF PROP ACQ' PAR 76W		

SCALE IN FEET
0 50 100 200

GEORGIA
DEPARTMENT OF TRANSPORTATION
RIGHT OF WAY MAP
PROJECT: EDS-545(3)
COUNTY: McDUFFIE
DATE: 12/23/03 SH 14 OF 67

C:\262400\Dgn\262400Rl4.dgn ON= I-63
10-Oct-2006 13:12:30 Tue Oct 10 13:12:30 2006

CPuCT