STATE	PROJECT NUMBER	SHEET NO.	TOTAL SHEETS
GA.	EDS-545 (3)	18A	67

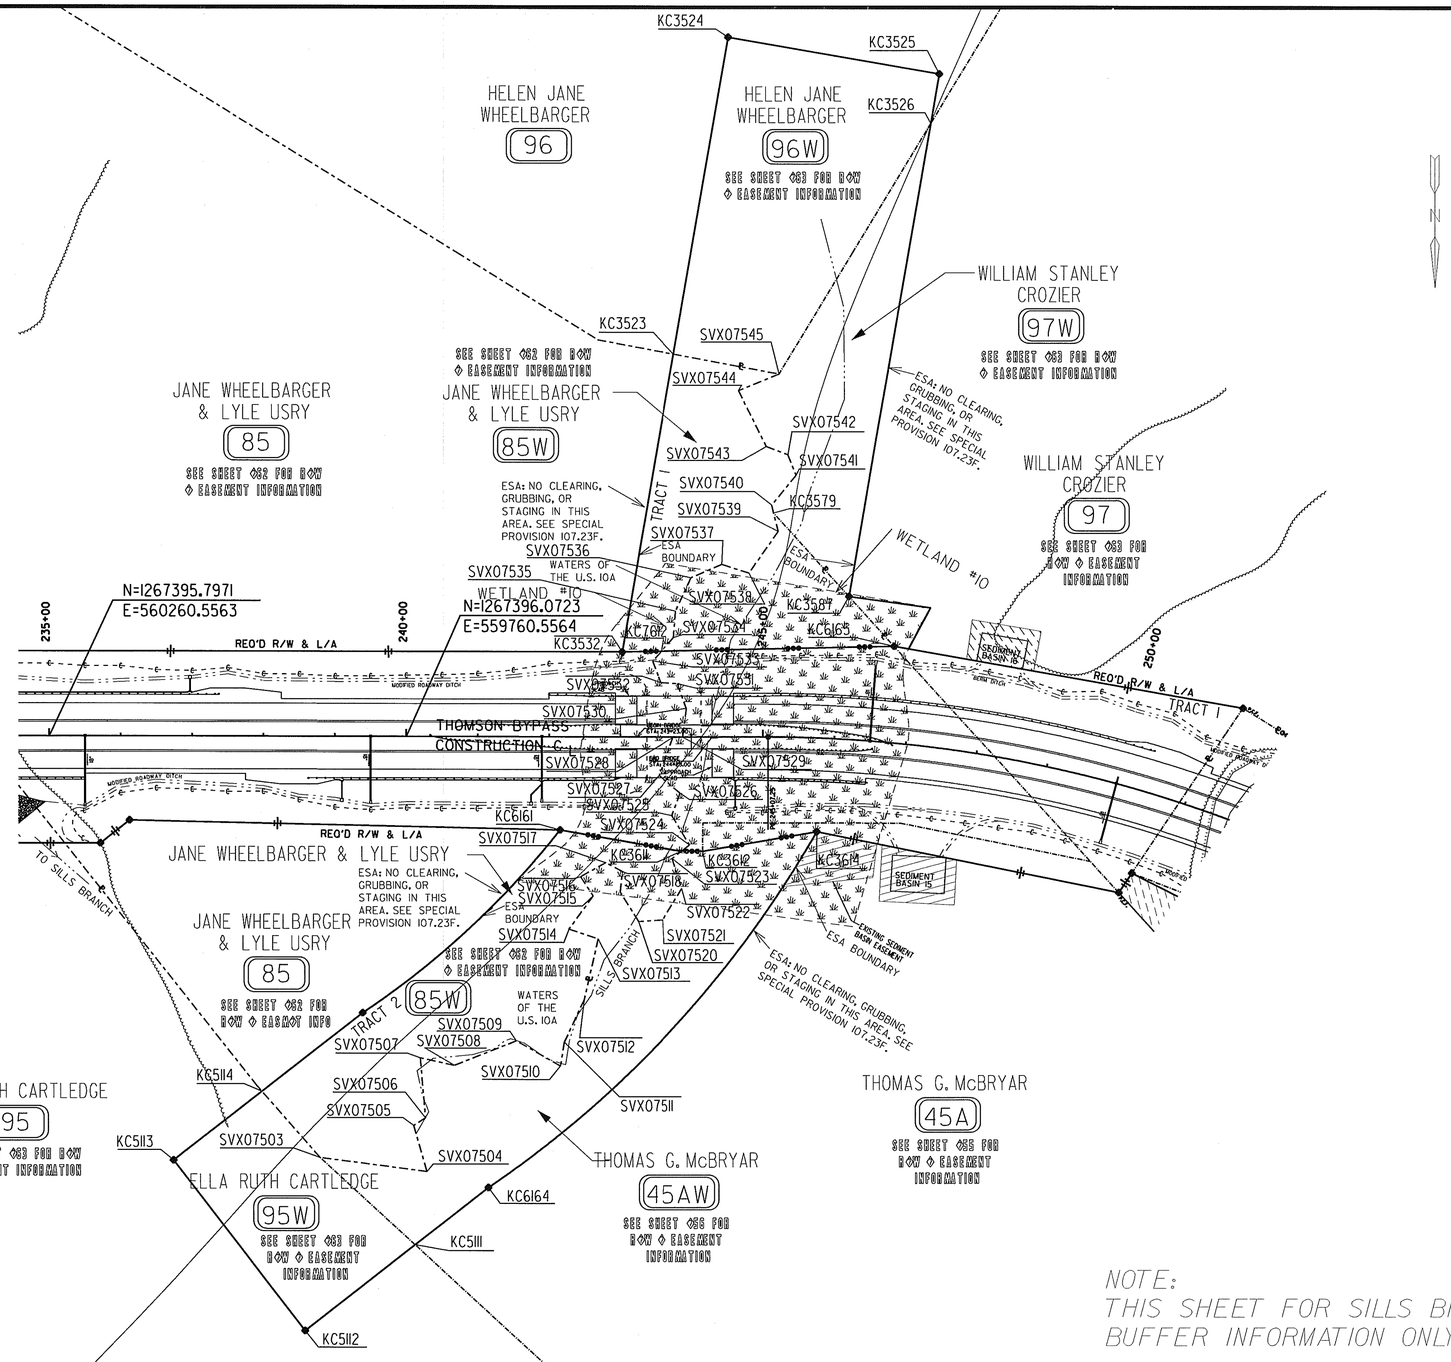

NOTE:
THIS SHEET FOR SILLS BRANCH BUFFER INFORMATION ONLY.

EASEMENT FOR CONSTR OF STAGING

GMD: 134

W.R. TOOLE ENGINEERS, INC.
349 GREENE STREET
AUGUSTA, GA. 30901
(706) 722-4114

PROPERTY AND EXISTING R/W LINE	
REQUIRED R/W LINE	
CONSTRUCTION LIMITS	G F
EASEMENT FOR CONSTR & MAINTENANCE OF SLOPES	
EASEMENT FOR CONSTR OF SLOPES	
EASEMENT FOR CONSTR OF DRIVES	

BEGIN LIMIT OF ACCESS	BLA
END LIMIT OF ACCESS	ELA
LIMIT OF ACCESS	
REQ'D R/W AND LIMIT OF ACCESS	

DATE	REVISIONS	DATE	REVISIONS
05-05-05	REV OWNER PAR 45A,45AW,95		
07-17-06	REV OWNER PAR 95W		
06-18-07	REV PESMT TO TESMT PAR 97		

SCALE IN FEET
0 100 200 400

GEORGIA
DEPARTMENT OF TRANSPORTATION
RIGHT OF WAY MAP
PROJECT: EDS-545(3)
COUNTY: McDUFFIE
DATE: 12/23/03 SH 18A OF 67

C:\262400\Dgn\262400R18a.dgn
18-Jun-2007 13:34:05
Mon Jun 18 13:34:05 2007

CPDOT
6/18/2007 1:33:54 PM \\GDOT-DSN\GOPLOT\OCF\D2_Klp5000-2.gcf jasbrown C:\262400\Dgn\262400R18a.prf D2-Tennille