| STATE | PROJECT NUMBER | SHEET NO. | TOTAL SHEETS |
|---|---|---|---|
| GA. | EDS-545 (3) | 39 | 67 |

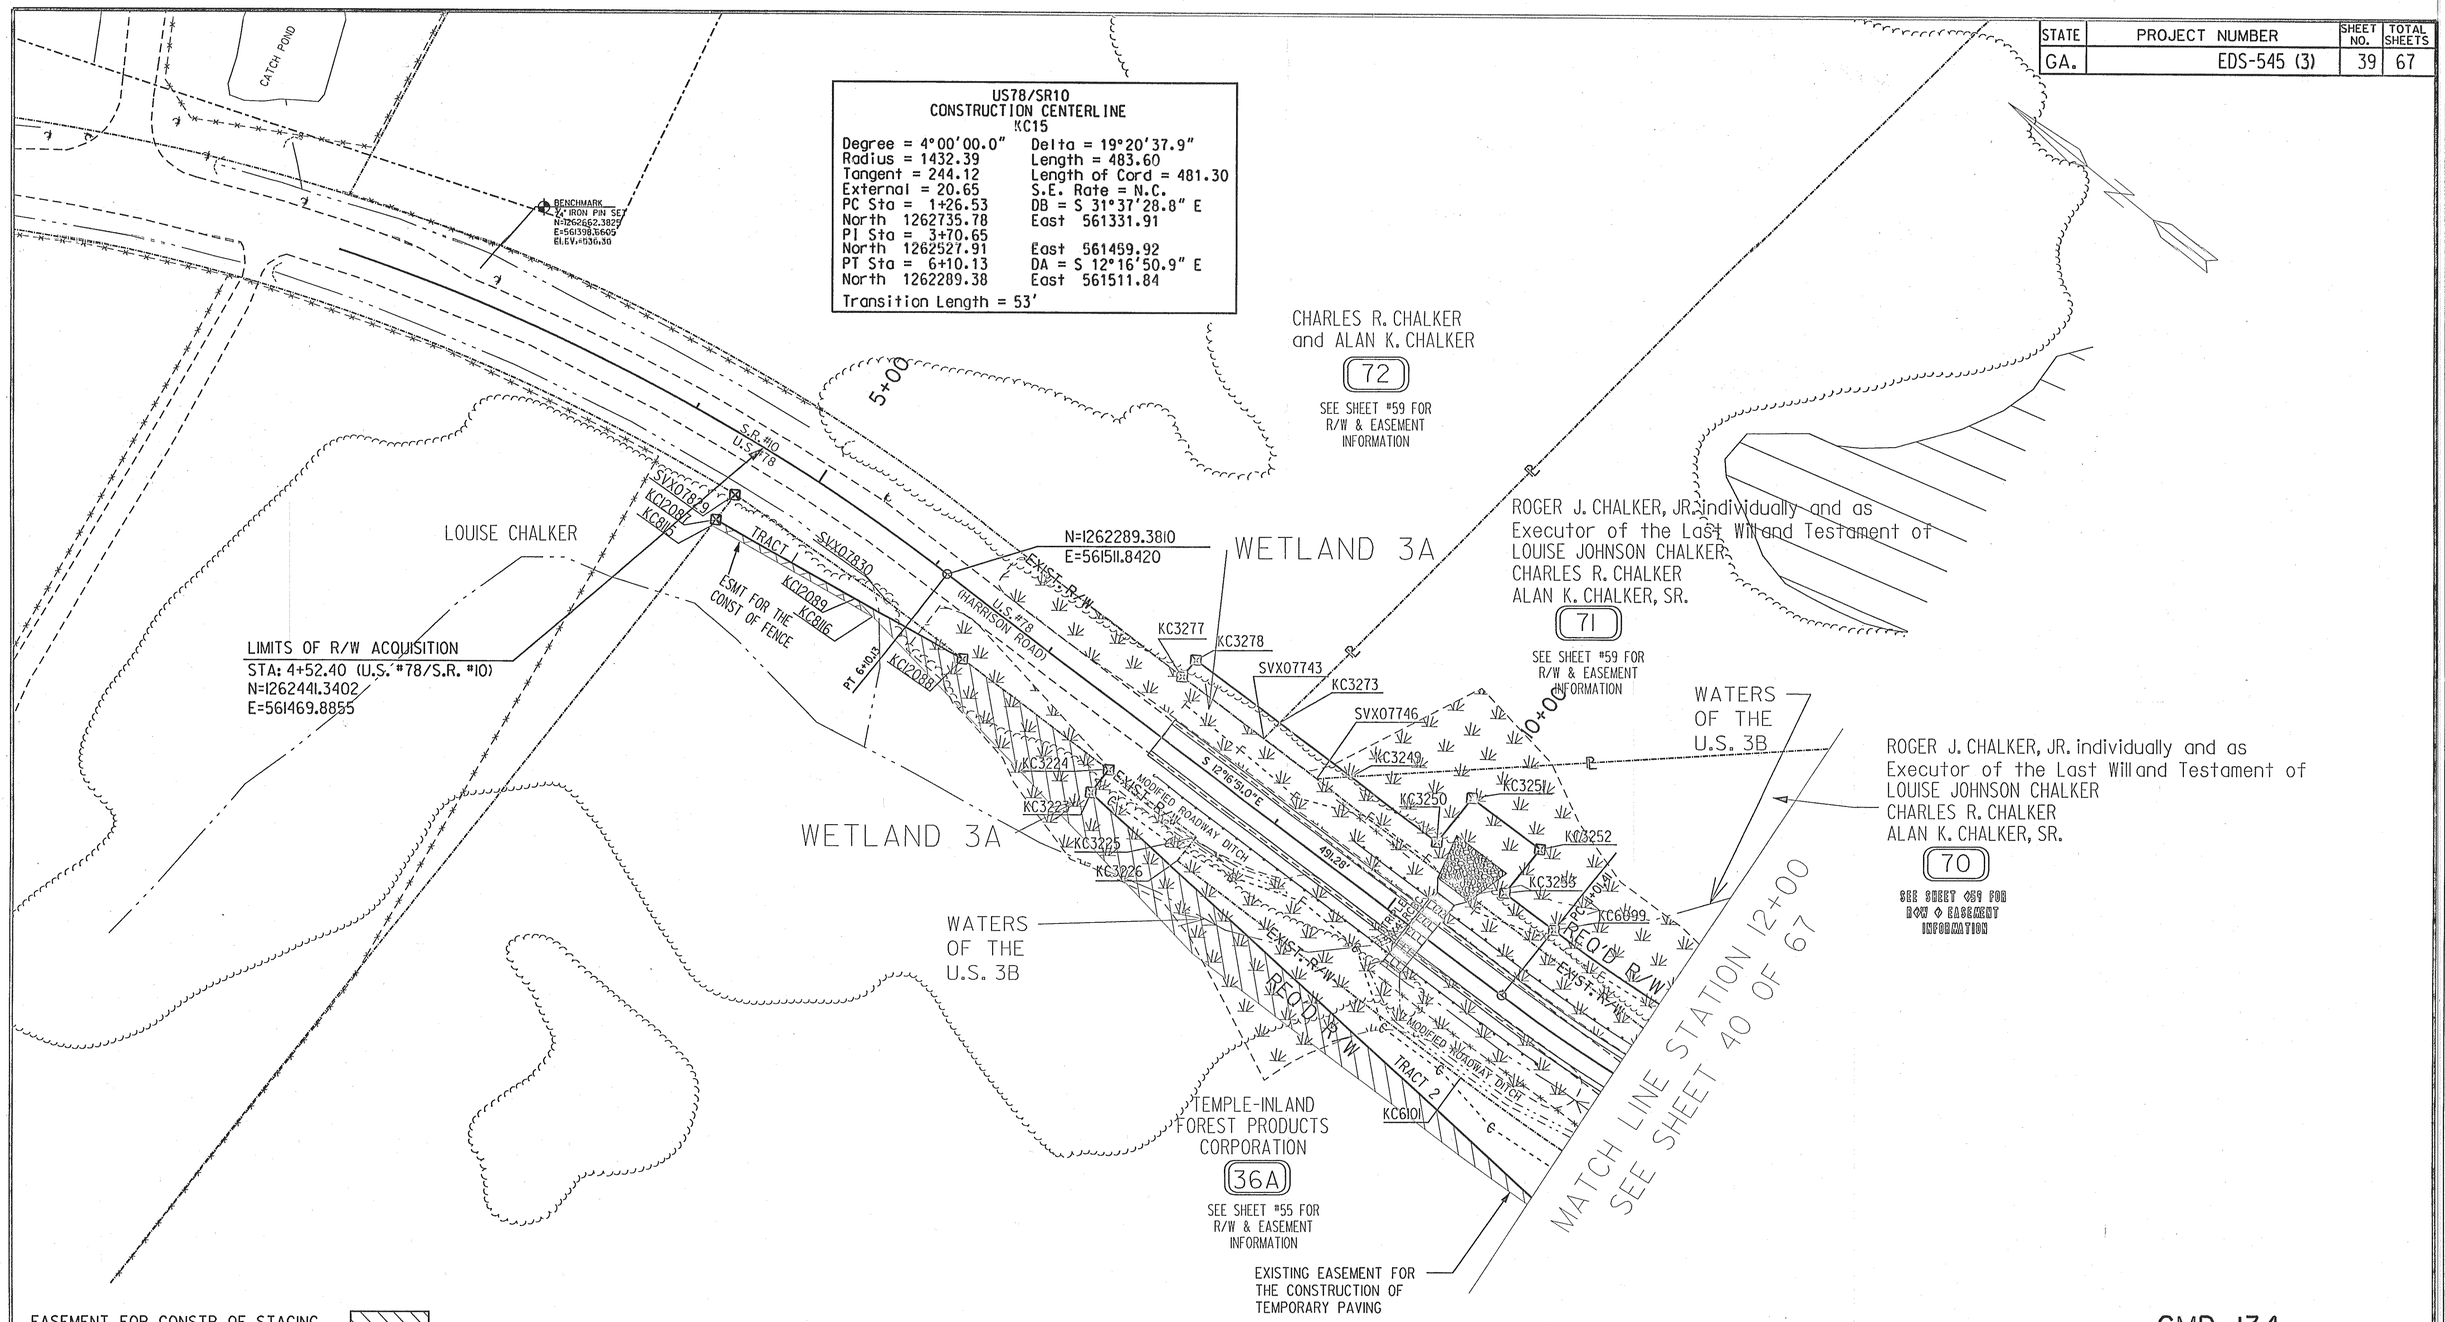


GMD: 134

W.R. TOOLE ENGINEERS, INC.
349 GREENE STREET
AUGUSTA, GA. 30901
(706) 722-4114

| | |
|---|---|
| PROPERTY AND EXISTING R/W LINE | |
| REQUIRED R/W LINE | |
| CONSTRUCTION LIMITS | |
| EASEMENT FOR CONSTR & MAINTENANCE OF SLOPES | |
| EASEMENT FOR CONSTR OF SLOPES | |
| EASEMENT FOR CONSTR OF DRIVES | |
| BEGIN LIMIT OF ACCESS | BLA |
| END LIMIT OF ACCESS | ELA |
| LIMIT OF ACCESS | |
| REQ'D R/W AND LIMIT OF ACCESS | |

| DATE | REVISIONS | DATE | REVISIONS |
|---|---|---|---|
| 12-02-04 | REV OWNER PAR 72 | 03-06-07 | REV OWNER PAR 70 & 71 |
| 05-05-05 | ADD R/W, REV EXIST ESMT PAR 36A | 03-15-07 | REV OWNER PAR 72 |
| 05-13-05 | REV OWNER PAR 71&72 | | |
| 06-05-06 | REV LIMIT OF ACQUISITION; ADDED | | |
| * | FENCE ESMT PAR 36A | | |
| 06-30-06 | REV OWNER PAR 36A | | |
| 02-22-07 | REV FENCE EASMT PAR 36A | | |

SCALE IN FEET
0 50 100 200

GEORGIA
DEPARTMENT OF TRANSPORTATION
RIGHT OF WAY MAP
PROJECT: EDS-545(3)
COUNTY: McDUFFIE
DATE: 12/23/03 SH 39 OF 67

C:\262400\Dgn\262400R39.dgn ON= 1-63
15-Mar-2007 12:15:55 Thu Mar 15 12:15:55 2007

CPDOT

3/15/2007 12:15:48 PM \\GDOT-DSN1\GOPLOT\OCF\d2-8830-mylar-2.pcf jasbrown C:\262400\Dgn\262400R39.plt D2-Tenplile