STATE	PROJECT NUMBER	SHEET NO.	TOTAL SHTS
GA.	EDS-545 (3)	34	7

M-61 SHTS 34-67

M-61 SHTS 34-67

CR296/HARRISON ROAD CONSTRUCTION CENTERLINE
KC706

Degree = 9°59'60.0"	Delta = 52°33'16.7"
Radius = 572.96	Length = 525.55
Tangent = 282.89	Length of Cord = 507.32
External = 66.03	S.E. Rate = 5.60%
PC Sta = 13+25.45	DB = N 32°52'19.2" E
North 1252467.01	East 558173.40
PI Sta = 16+08.34	
North 1252704.61	East 558326.94
PT Sta = 18+50.99	DA = N 85°25'35.9" E
North 1252727.16	East 558608.93
Transition Length = 108'	

CR 296/HARRISON ROAD CONNECTOR CONSTRUCTION CENTERLINE
KC113

Degree = 18°00'00.0"	Delta = 45°19'25.9"
Radius = 318.31	Length = 251.80
Tangent = 132.90	Length of Cord = 245.28
External = 26.63	S.E. Rate = N.C.
PC Sta = 10+03.52	DB = N 16°10'43.3" W
North 1252653.61	East 558363.73
PI Sta = 11+36.42	
North 1252781.25	East 558326.69
PT Sta = 12+55.32	DA = N 29°08'42.6" E
North 1252897.32	East 558391.42

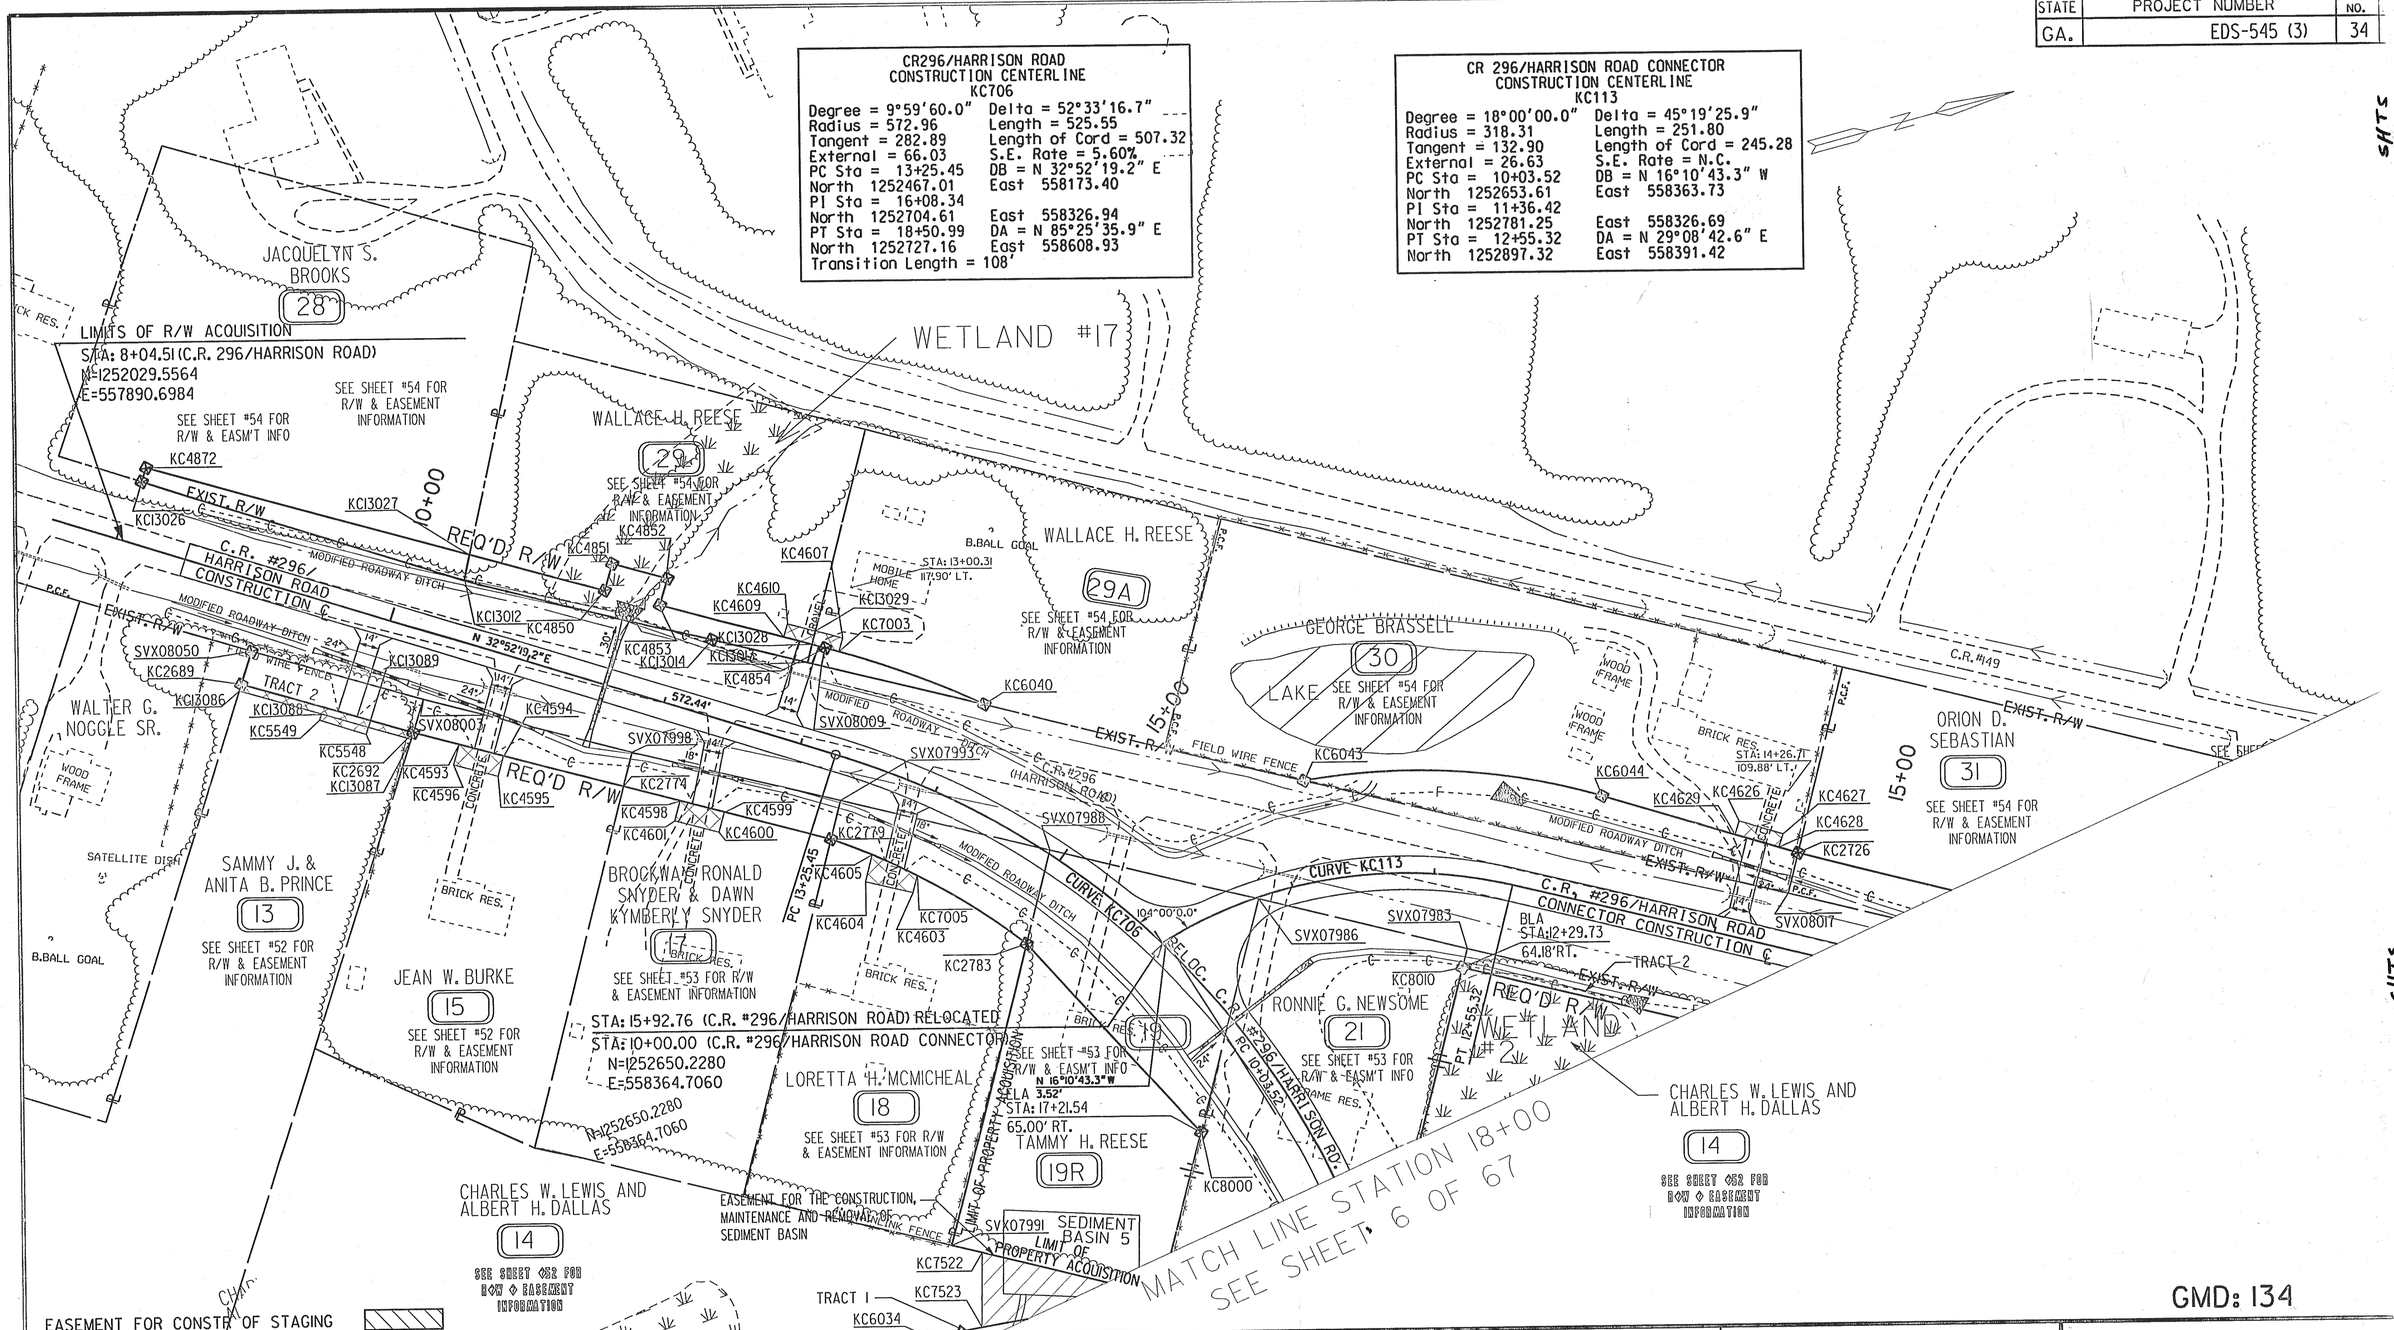

W.R. TOOLE ENGINEERS, INC.
349 GREENE STREET
AUGUSTA, GA. 30901
(706) 722-4114

PROPERTY AND EXISTING R/W LINE	
REQUIRED R/W LINE	
CONSTRUCTION LIMITS	
EASEMENT FOR CONSTR & MAINTENANCE OF SLOPES	
EASEMENT FOR CONSTR OF SLOPES	
EASEMENT FOR CONSTR OF DRIVES	
BEGIN LIMIT OF ACCESS	BLA
END LIMIT OF ACCESS	ELA
LIMIT OF ACCESS	
REQ'D R/W AND LIMIT OF ACCESS	

DATE	REVISIONS	DATE	REVISIONS
12-02-04	REV OWNER PAR 17,19,25,26,30,31	12-22-05	REV OWNER PAR 31
07-20-05	DEL PAR 25&26; REV PAR 28&29;	2-06-06	ADD FENCE ESMT PAR 13; REV DRWY
"	ADDED PAR 29A;REV R/W PAR 28&29;	"	ESMT PAR 13
"	ADDED R/W PAR 29A	08-09-06	REV FENCE ESMT HATCHING PAR 13
9-12-05	DEL PESMT, REV DWESMT PAR 29A	02-27-07	REV OWNER PAR 14
10-10-05	ADDED PAR 19R; REM ESM'T PAR 19;		
"	REV OWNER PAR 29, 29A		

SCALE IN FEET
0 50 100 200

GEORGIA
DEPARTMENT OF TRANSPORTATION
RIGHT OF WAY MAP
PROJECT: EDS-545(3)
COUNTY: McDUFFIE
DATE: 12/23/03 SH 34 OF 67

C:\262400\Dgn\262400R34.dgn ON= I-63
27-Feb-2007 12:59:50 Tue Feb 27 12:59:50 2007

CPDOT

12:59:43 PM \\GDOT-DSN1\GDPLOT\OCF\d2_8830_mylar_2.dcf loadcrown C:\262400\Dgn\262400R34.prf D2-Tennille