STATE	PROJECT NUMBER	SHEET NO.	TOTAL SHEETS
GA.	EDS-545 (3)	48	67

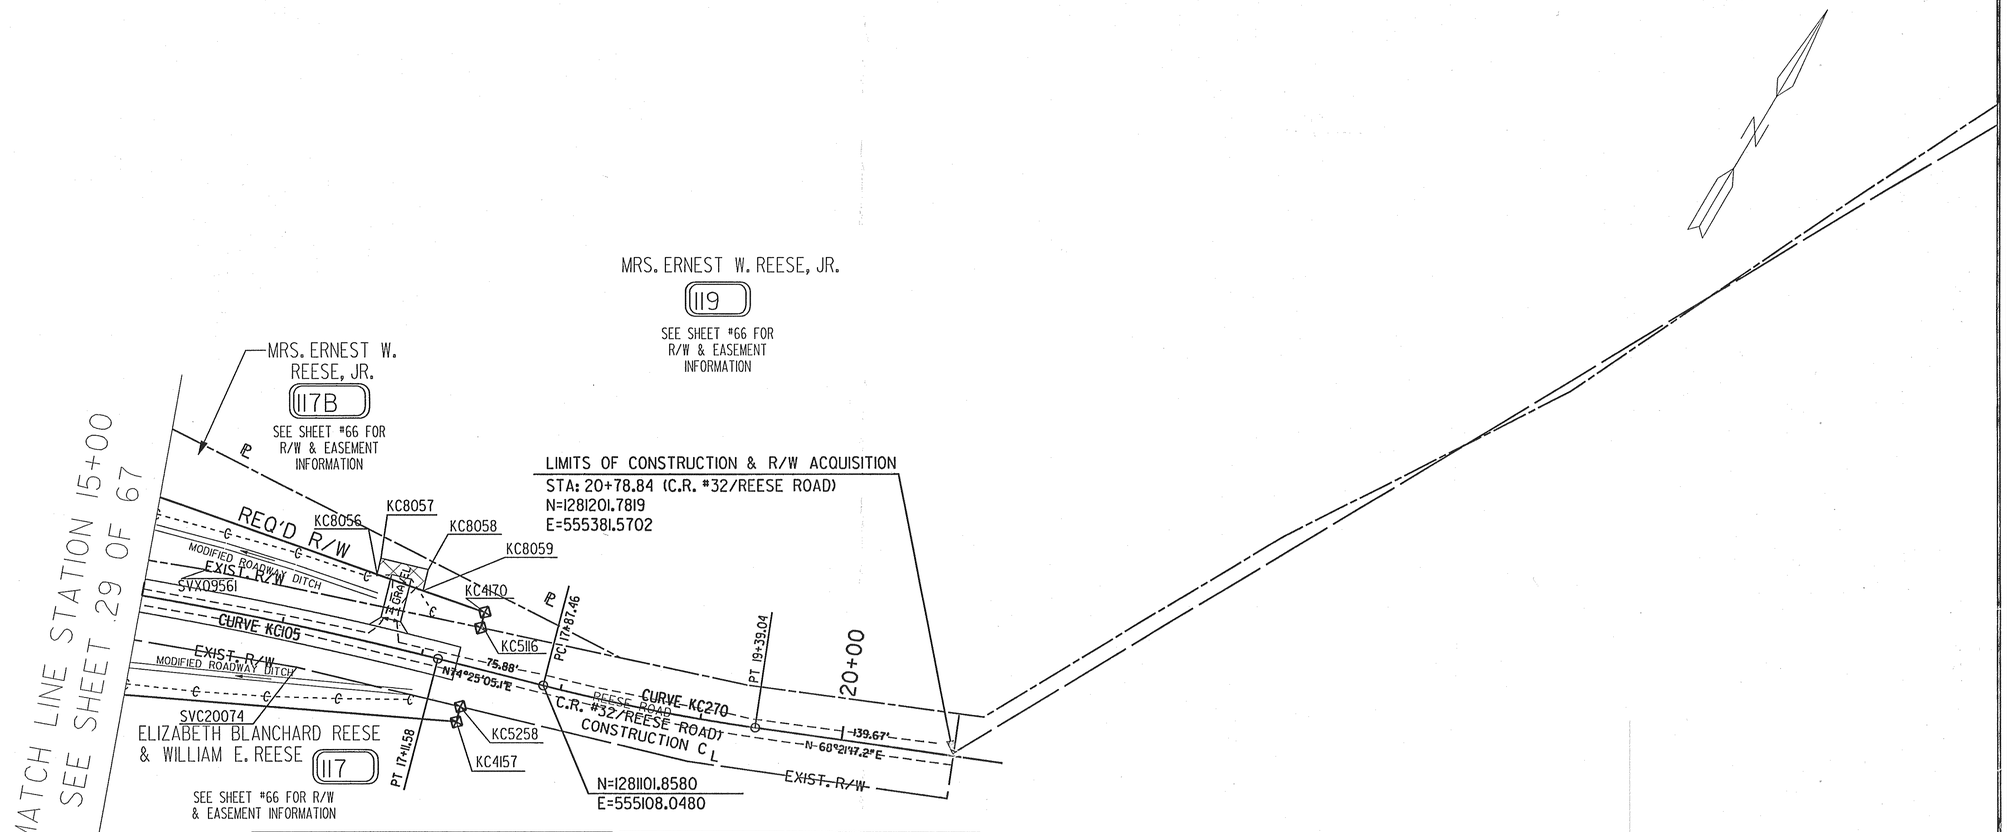

CR 32 REESE ROAD CONSTRUCTION CENTERLINE KC105	
Degree = 1^59'60.0"	Delta = 5^06'49.6"
Radius = 2864.79	Length = 255.69
Tangent = 127.93	Length of Cord = 255.60
External = 2.85	S.E. RATE = N.C.
PC Sta = 14+55.89	DB = N 69^18'15.6" E
North 1281001.90	East 554792.05
PI Sta = 15+83.82	
North 1281047.11	East 554911.72
PT Sta = 17+11.58	DA = N 74^25'05.1" E
North 1281081.47	East 555034.95

CR 32 REESE ROAD CONSTRUCTION CENTERLINE KC270	
Degree = 4^00'00.0"	Delta = 6^03'47.9"
Radius = 1432.39	Length = 151.58
Tangent = 75.86	Length of Cord = 151.51
External = 2.01	
PC Sta = 17+87.46	DB = N 74^25'05.1" E
North 1281101.86	East 555108.05
PI Sta = 18+63.32	
North 1281122.23	East 555181.12
PT Sta = 19+39.04	DA = N 68^21'17.2" E
North 1281150.22	East 555251.63

EASEMENT FOR CONSTR OF STAGING

GMD: 134

W.R. TOOLE ENGINEERS, INC.
349 GREENE STREET
AUGUSTA, GA. 30901
(706) 722-4114

PROPERTY AND EXISTING R/W LINE
REQUIRED R/W LINE
CONSTRUCTION LIMITS
EASEMENT FOR CONSTR & MAINTENANCE OF SLOPES
EASEMENT FOR CONSTR OF SLOPES
EASEMENT FOR CONSTR OF DRIVES

BEGIN LIMIT OF ACCESS.....BLA
END LIMIT OF ACCESS.....ELA
LIMIT OF ACCESS
REQ'D R/W AND LIMIT OF ACCESS

DATE	REVISIONS	DATE	REVISIONS
08-25-06	REV R/W PNT PAR 117B		

SCALE IN FEET
0 50 100 200

GEORGIA
DEPARTMENT OF TRANSPORTATION
RIGHT OF WAY MAP
PROJECT: EDS-545(3)
COUNTY: McDUFFIE
DATE: 12/23/03 SH 48 OF 67

C:\262400\Dgn\262400R48.dgn ON= 1-63
30-Aug-2006 09:27:51 Wed Aug 30 09:27:51 2006

CPDOT

8/30/2006 9:27:35 AM \\GDOT-DSN1\GOPLOT\OCF\d2_8830_mylar_2.qcf lasbrown C:\262400\Dgn\262400R48.prf D2-Tennille