STATE	PROJECT NUMBER	SHEET NO.	TOTAL SHEETS
GA.	NH-IM-75-2(194)	9	11

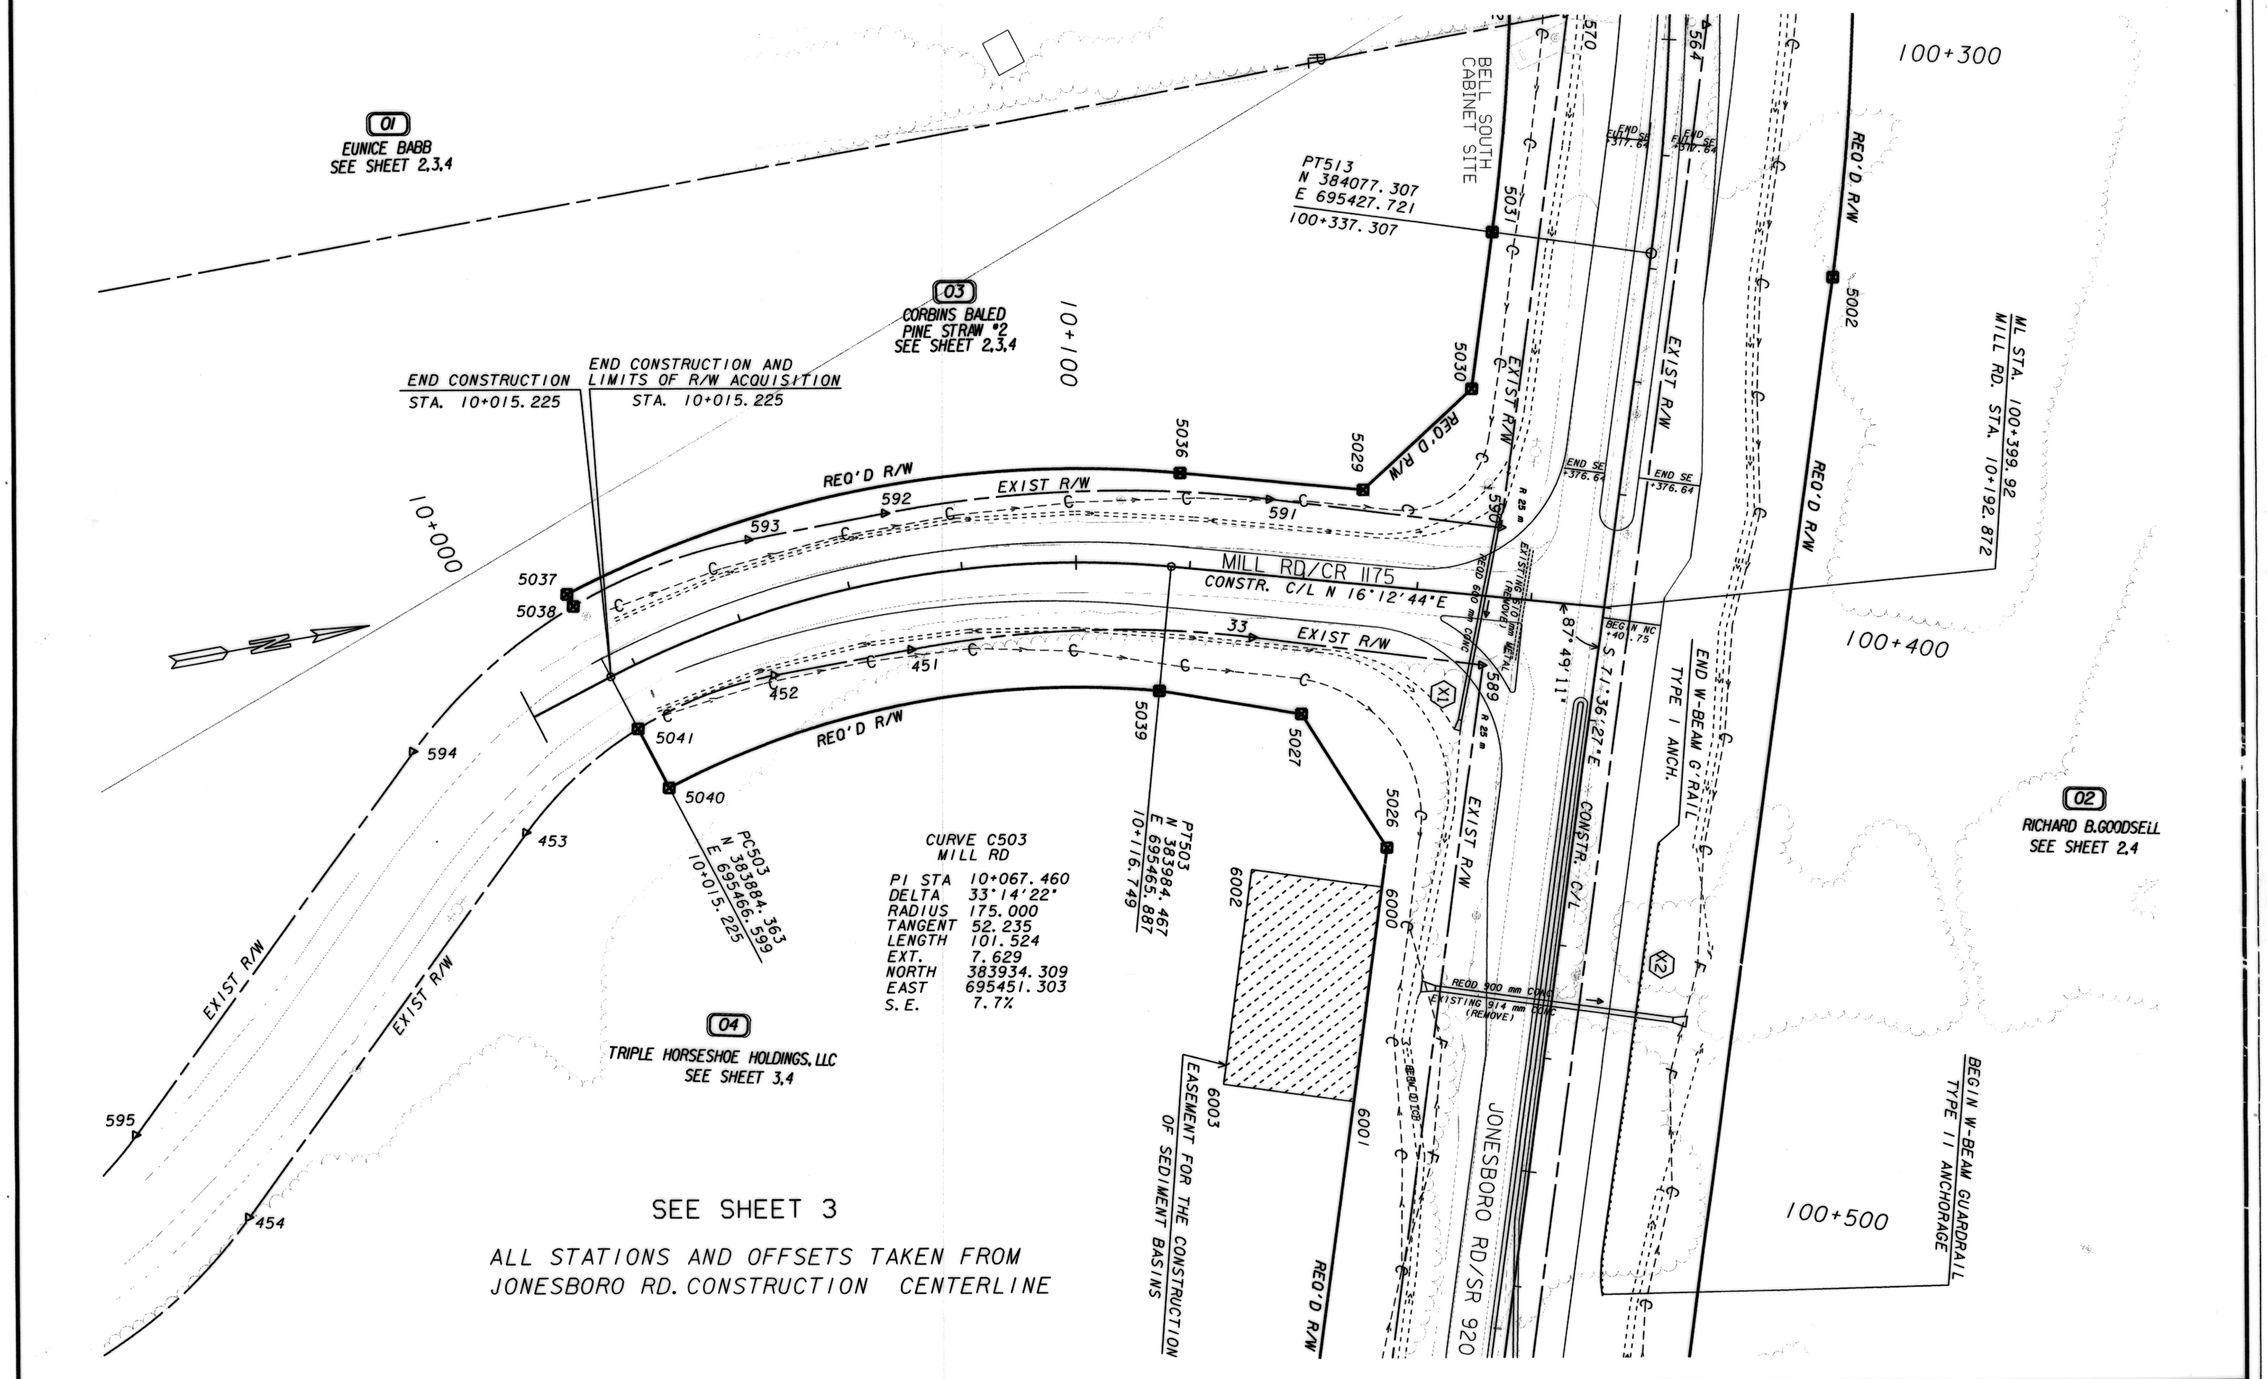

CURVE C503
MILL RD

PI STA	10+067.460
DELTA	33°14'22"
RADIUS	175.000
TANGENT	52.235
LENGTH	101.524
EXT.	7.629
NORTH	383934.309
EAST	695451.303
S.E.	7.7%

SEE SHEET 3

ALL STATIONS AND OFFSETS TAKEN FROM JONESBORO RD. CONSTRUCTION CENTERLINE

EXISTING PROPERTY LINE	
REQUIRED R/W LINE	
CONSTRUCTION LIMITS	
EASEMENT FOR CONSTRUCTION & MAINTENANCE OF SLOPES	
EASEMENT FOR CONSTR OF SLOPES	
EASEMENT FOR CONSTR OF DRIVES	
BEGIN LIMIT OF ACCESS	BLA
END LIMIT OF ACCESS	ELA
LIMIT OF ACCESS	
R/W AND LIMIT OF ACCESS	
EXISTING R/W LINE	

SCALE = 1:500
0 10 20 40
SCALE IN METERS

DATE	REVISIONS	DATE	REVISIONS
		3-23-98	REV. OWNER NAME - PAR. 2
		11-30-98	REV. OWNER NAME - PAR. 4

LAND LOT NO. 111 & 112
LAND DISTRICT 6
GMD 486
H:\WORK\311840\RWDGN\31840R06.prf
Tue Nov 24 13:36:32 1998
H:\WORK\311840\RWDGN\31840R06.DGN

GEORGIA
DEPARTMENT OF TRANSPORTATION
RIGHT OF WAY MAP
PROJECT NH-IM-75-2(194)
COUNTY HENRY
DATE 04/18/97 SH 9 OF 11

PLNRW2

Tue Nov 24 13:36:25 1998 \\GDOT_TM_SV20\OCF\8830paper.qcf H:\WORK\311840\RWDGN\31840R06.prf