VOID

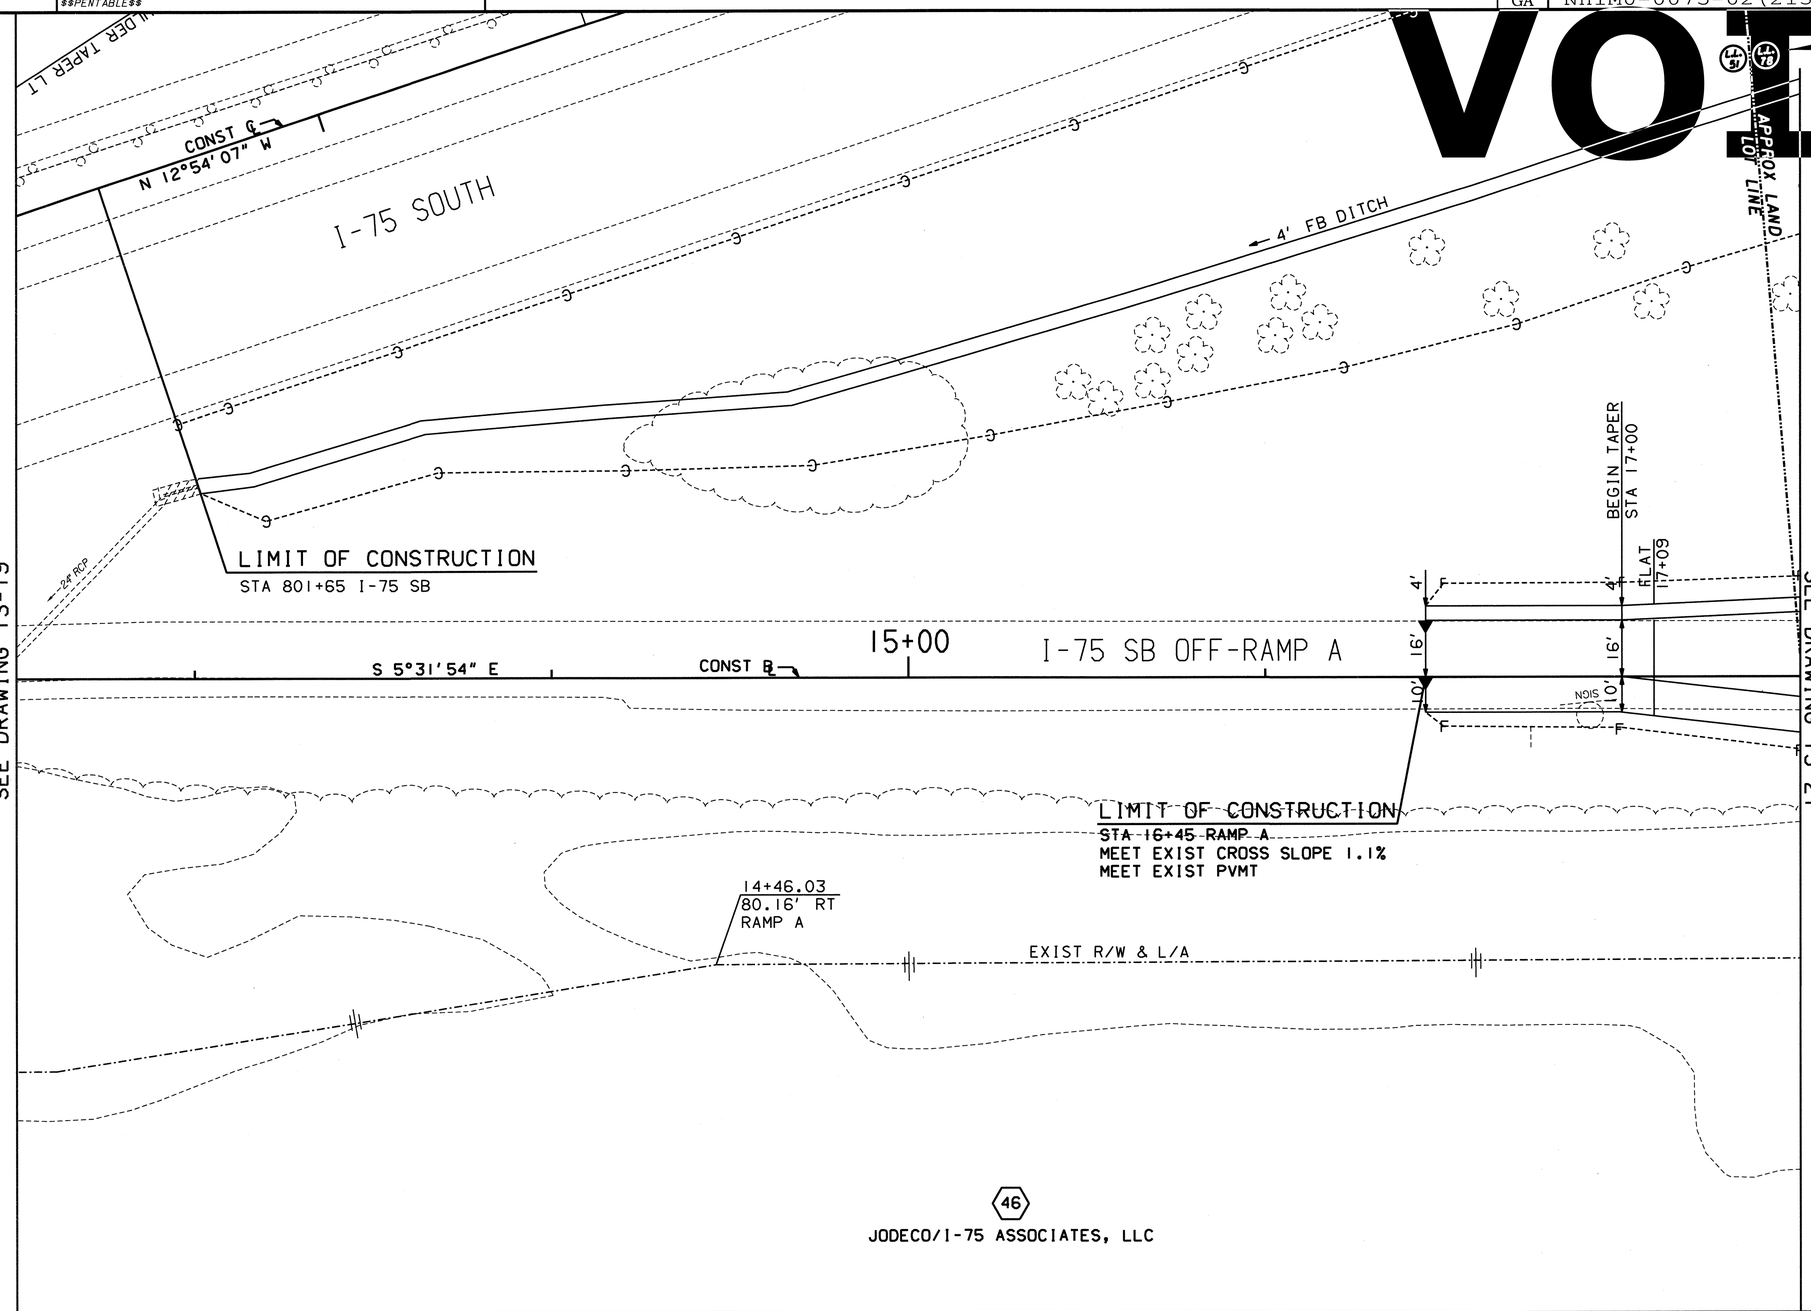

PROPERTY AND EXISTING R/W LINE	BEGIN LIMIT OF ACCESS.....BLA
REQUIRED R/W LINE	END LIMIT OF ACCESS.....ELA
CONSTRUCTION LIMITS —C—F—	LIMIT OF ACCESS
EASEMENT FOR CONSTR & MAINT OF SLOPES & UTILITIES	R/W AND LIMIT OF ACCESS
EASEMENT FOR CONSTR OF SLOPES	EXISTING R/W LINE
EASEMENT FOR CONSTR OF DRIVES	

Moreland Altobelli Associates, Inc.
2211 Beaver Ruin Road
Suite 190
Norcross, Georgia 30071
Telephone (770) 263-5945

SCALE IN FEET
0 20 40 80

REVISION DATES

STATE OF GEORGIA
DEPARTMENT OF TRANSPORTATION
OFFICE: PROGRAM DELIVERY

MAINLINE PLAN
I-75/JODECO ROAD INTERCHANGE IMPROVEMENT
I-75 SOUTHBOUND OFF-RAMP
STA 12+50 TO STA 17+50

DRAWING No. 13-20

3/1/2007 GPLW

...\4205520\HWY\DGN\312160cp20.dgn 10/6/2011 2:26:16 PM