12/16/2014	Tue Dec 16 14:49:06 2014	\\gdot-dsn1\gocfg\resources\Gdot-2012.tbl	M:\312160 - I-75 @ Jodeco Road\aaa CDs from MA July 2012\Final Plans CD\312160sm34.dgn
asova			

STATE	PROJECT NUMBER	SHEET NO.	TOTAL SHEETS
GA	NHIM0-0075-02(213)	775	1285

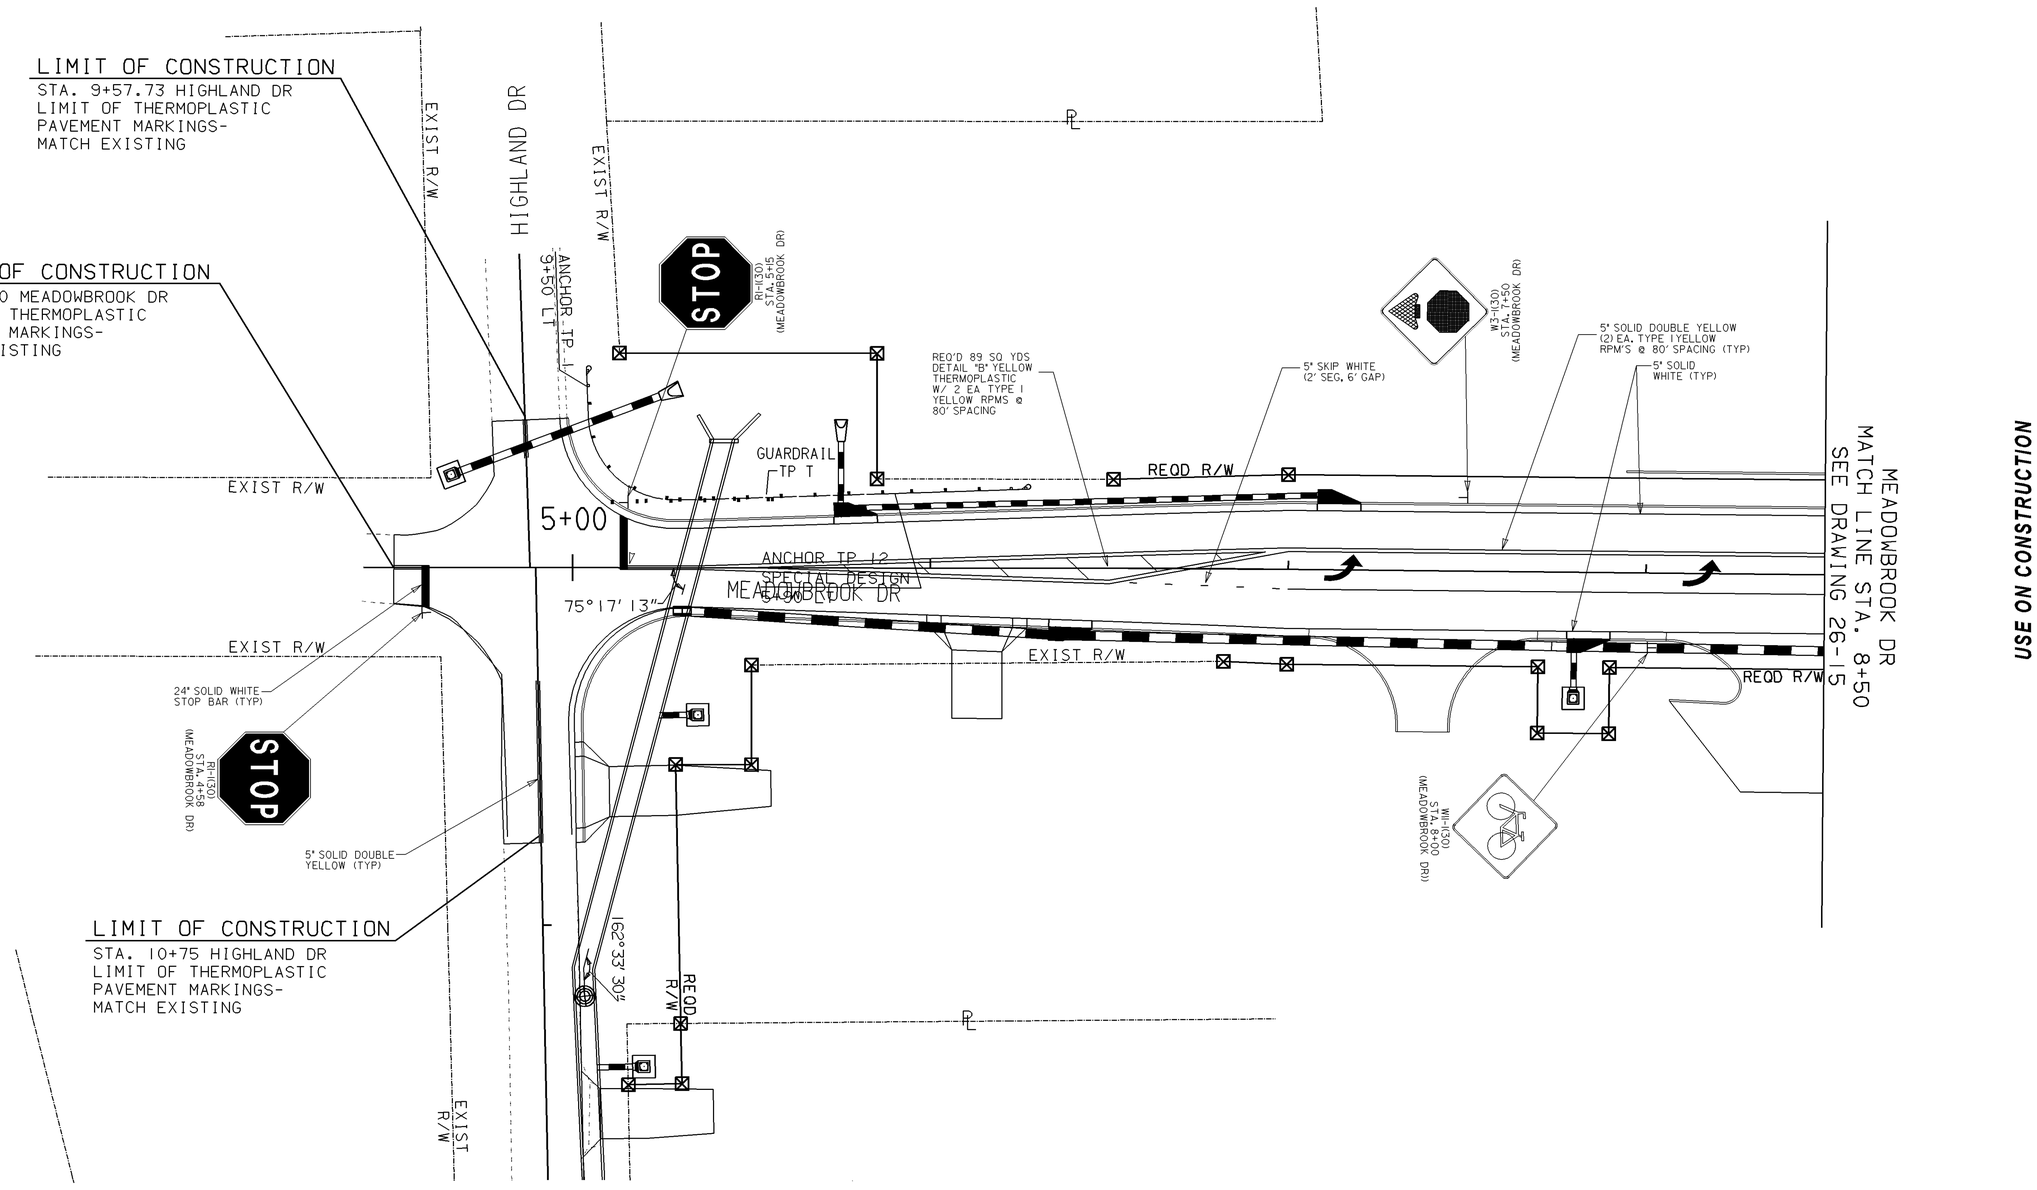

USE ON CONSTRUCTION

3/1/2007 GPLN

Moreland Altobelli Associates, Inc.
2211 Beaver Ruin Road
Suite 190
Norcross, Georgia 30071
Telephone (770) 263-5945

SCALE IN FEET
0 20 40 80

REVISION DATES		
12-16-2014		

STATE OF GEORGIA
DEPARTMENT OF TRANSPORTATION
OFFICE: PROGRAM DELIVERY

SIGNING AND MARKING PLANS
I-75/JODECO ROAD INTERCHANGE IMPROVEMENT
MEADOWBROOK DRIVE
STA. 4+50 TO STA. 8+50

DRAWING No. 26-34