STATE	PROJECT NUMBER	SHEET NO.	TOTAL SHEETS
GA.	STP-159-1(15)	2A	4

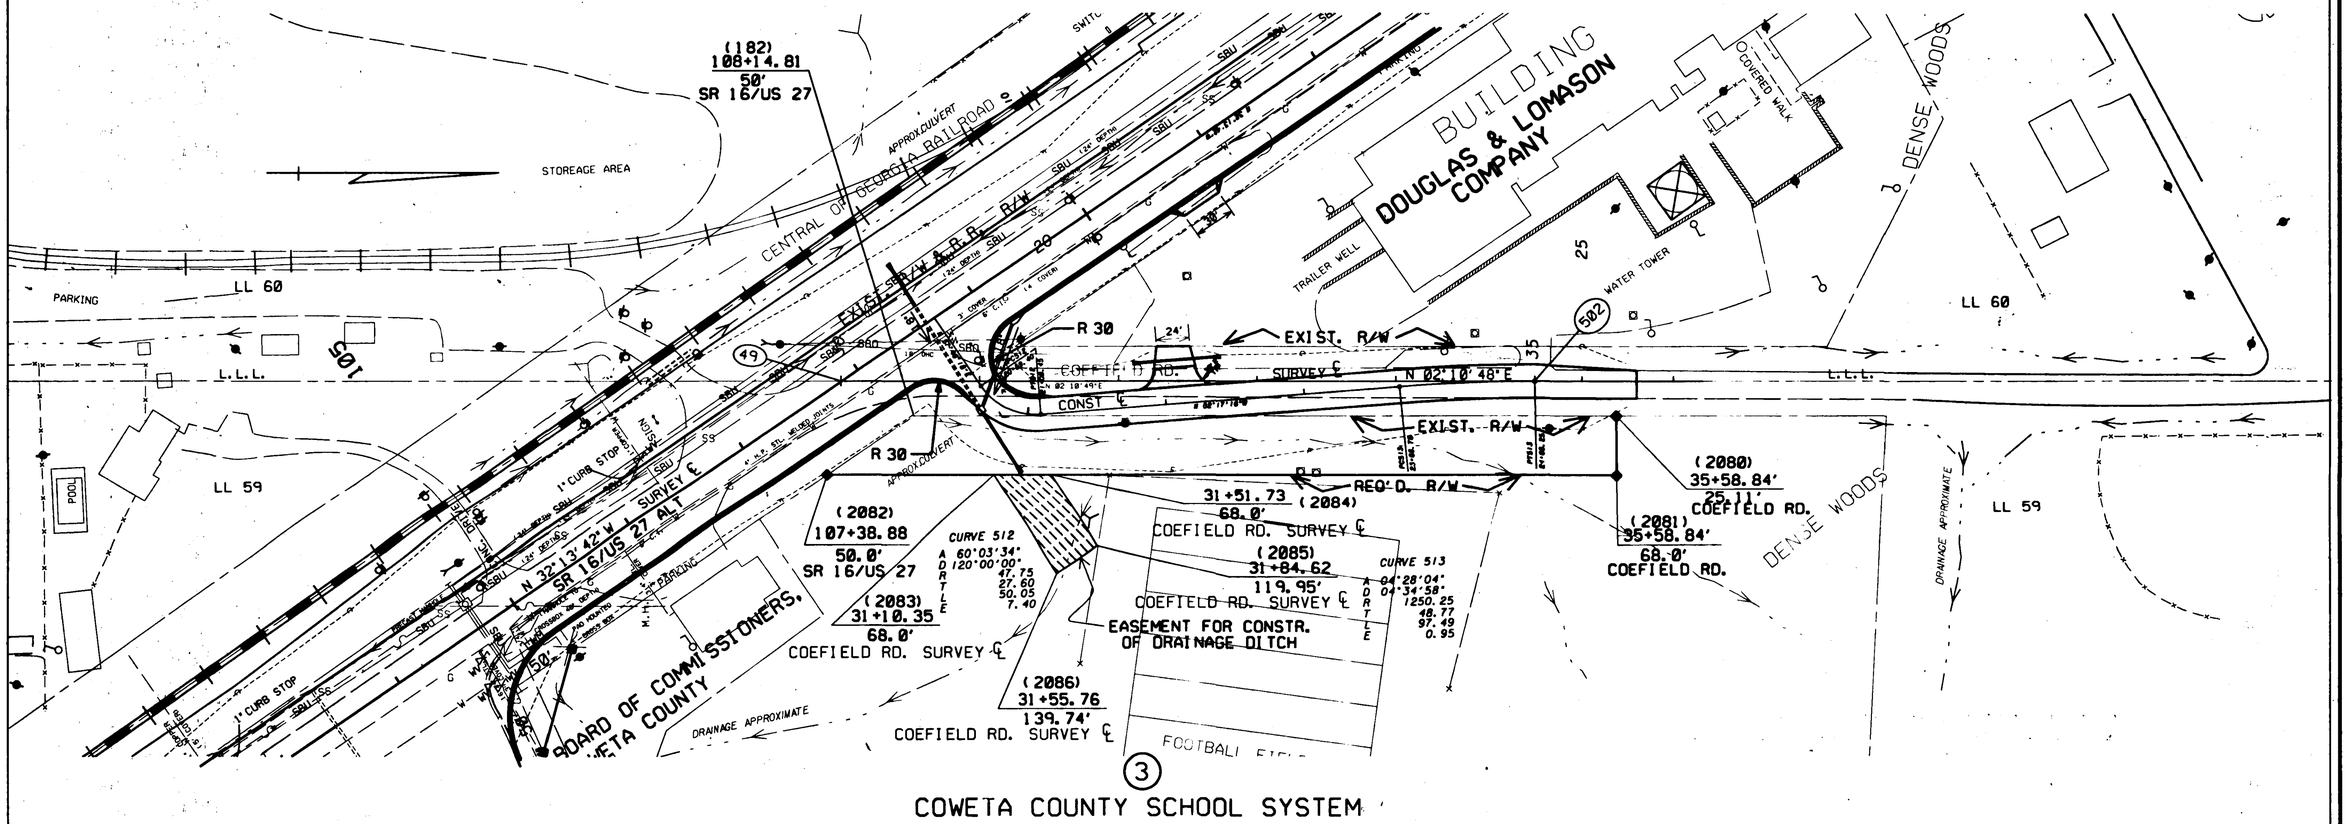

COWETA COUNTY SCHOOL SYSTEM

5TH LAND DISTRICT

PARCEL 3		REQD R/W
PNT	DIST	BEARING
182		
	506.231 N	02°10'47" E
2080		
	42.890 S	87°49'12" E
2081		
	568.878 S	02°10'40" W
2082		
	75.932 N	32°13'42" W
182		

REQD R/W : 23060.233 SF
REQD R/W : 0.529 ACRES
REMAINDER : 25 ± ACRES
REQD EASMT AREA- 2559 SF

PROPERTY AND EXISTING R/W LINE
REQUIRED R/W LINE
CONSTRUCTION LIMITS CUT FILL
EASEMENT FOR CONSTR & MAINTENANCE OF SLOPES
EASEMENT FOR CONSTR OF SLOPES
EASEMENT FOR CONSTR OF DRIVES

BEGIN LIMIT OF ACCESS.....BLA
END LIMIT OF ACCESS.....ELA
LIMIT OF ACCESS
REQUIRED R/W AND LIMIT OF ACCESS

SCALE IN FEET
0 50 100 200

49 N 1233715.768 E 299835.474
502 N 1234215.406 E 299854.496

DATE	REVISIONS	DATE	REVISIONS
		2-24-94	ADDED SHT. NO. 2A

LAND LOT NO. 59 & 60
LAND DISTRICT 5TH
GMD

GEORGIA
DEPARTMENT OF TRANSPORTATION
RIGHT OF WAY MAP
PROJECT STP-159-1(15)
COUNTY COWETA
DATE 3-25-93 SH 2A OF 4