STATE	PROJECT NUMBER	SHEET NO.	TOTAL SHEETS
GA.	STP-164-1(30)	37	406

REVISION DATES

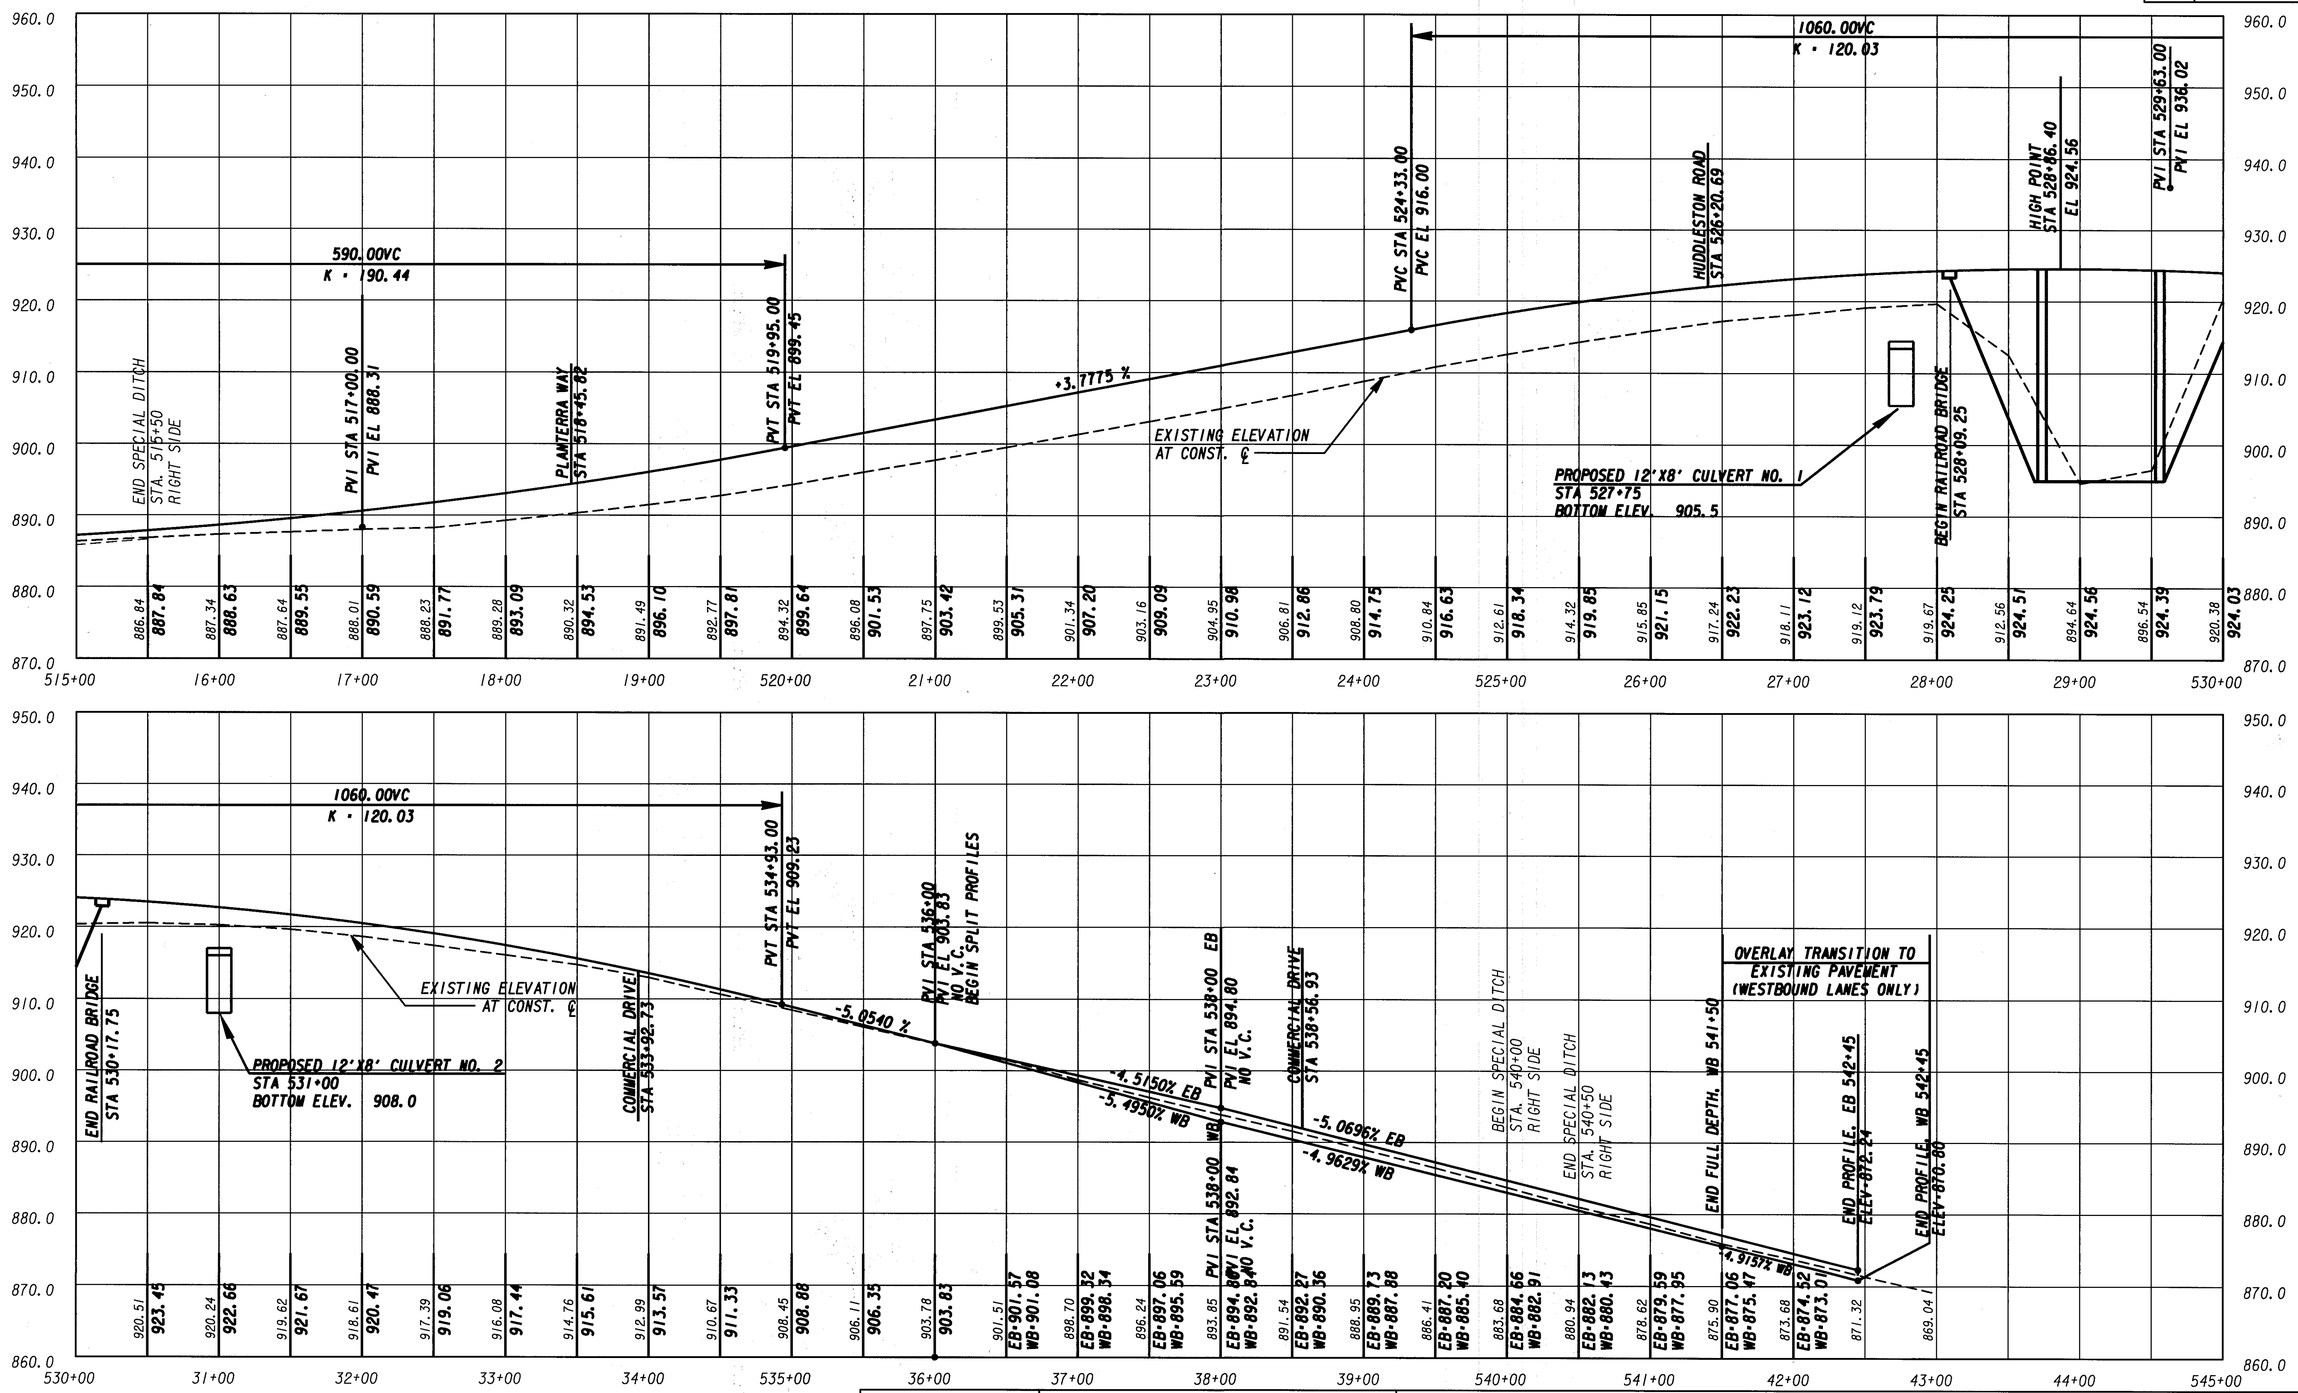

SCALE	STATE OF GEORGIA	MAINLINE PROFILE
1"=50' HORIZONTAL 1"=10' VERTICAL	DEPARTMENT OF TRANSPORTATION OFFICE OF ROAD DESIGN	515+00 TO 542+45

DRAWING No.