STATE	PROJECT NUMBER	SHEET NO.	TOTAL SHEETS
GA.	STP-164-1(30)	38	406

REVISION DATES

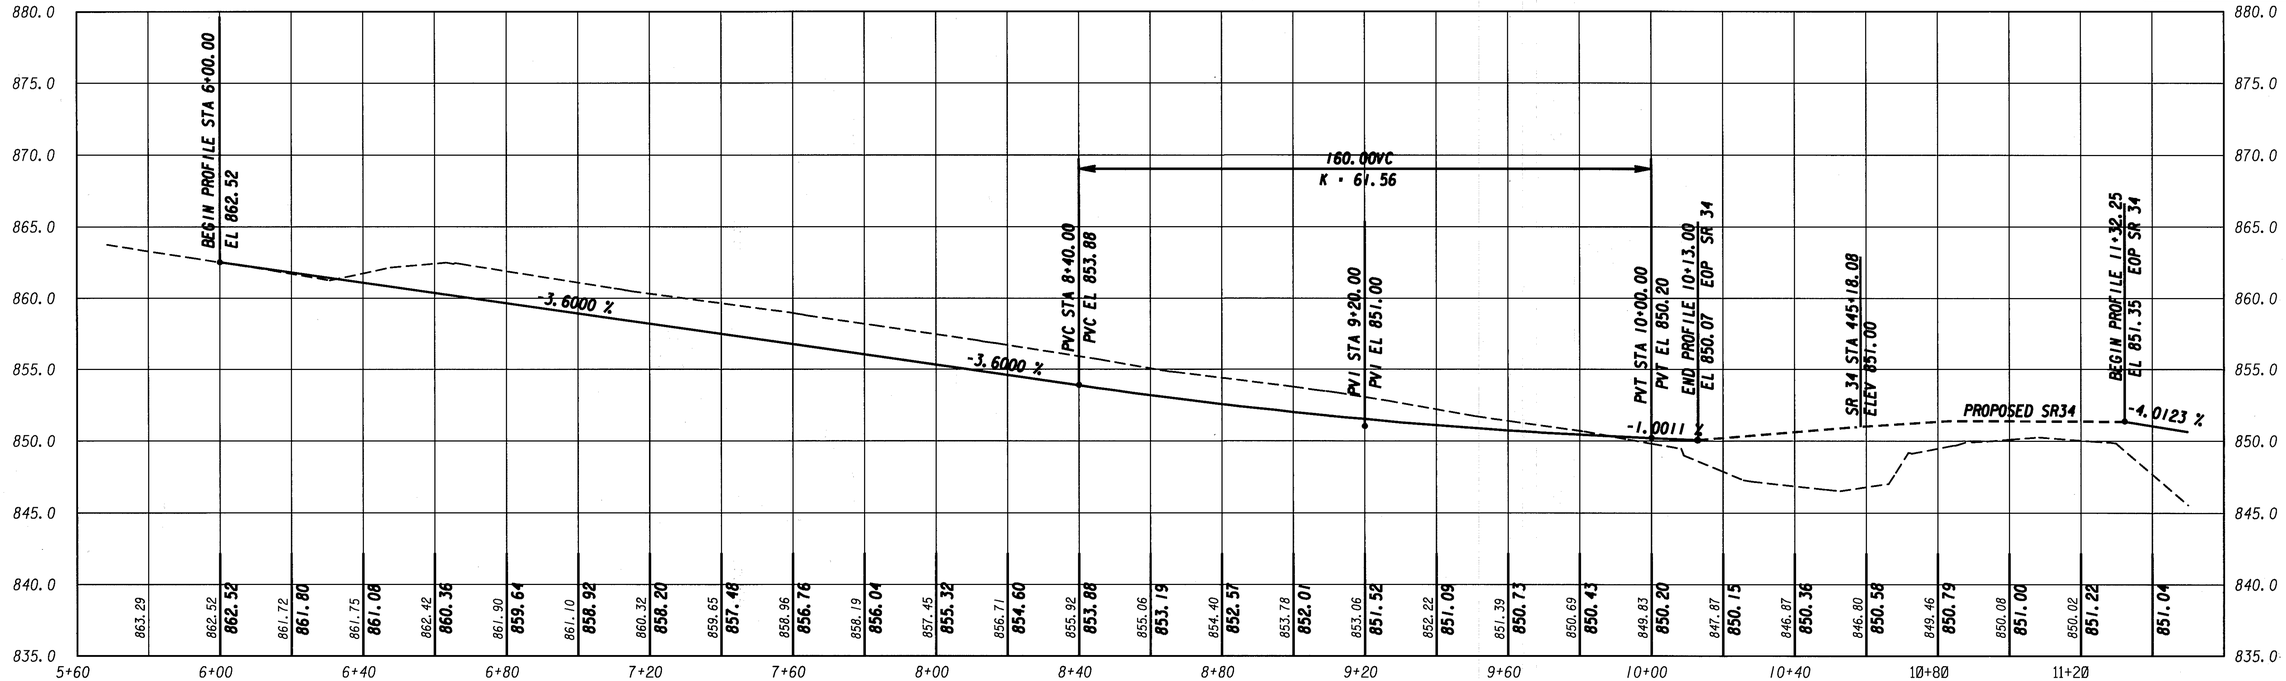

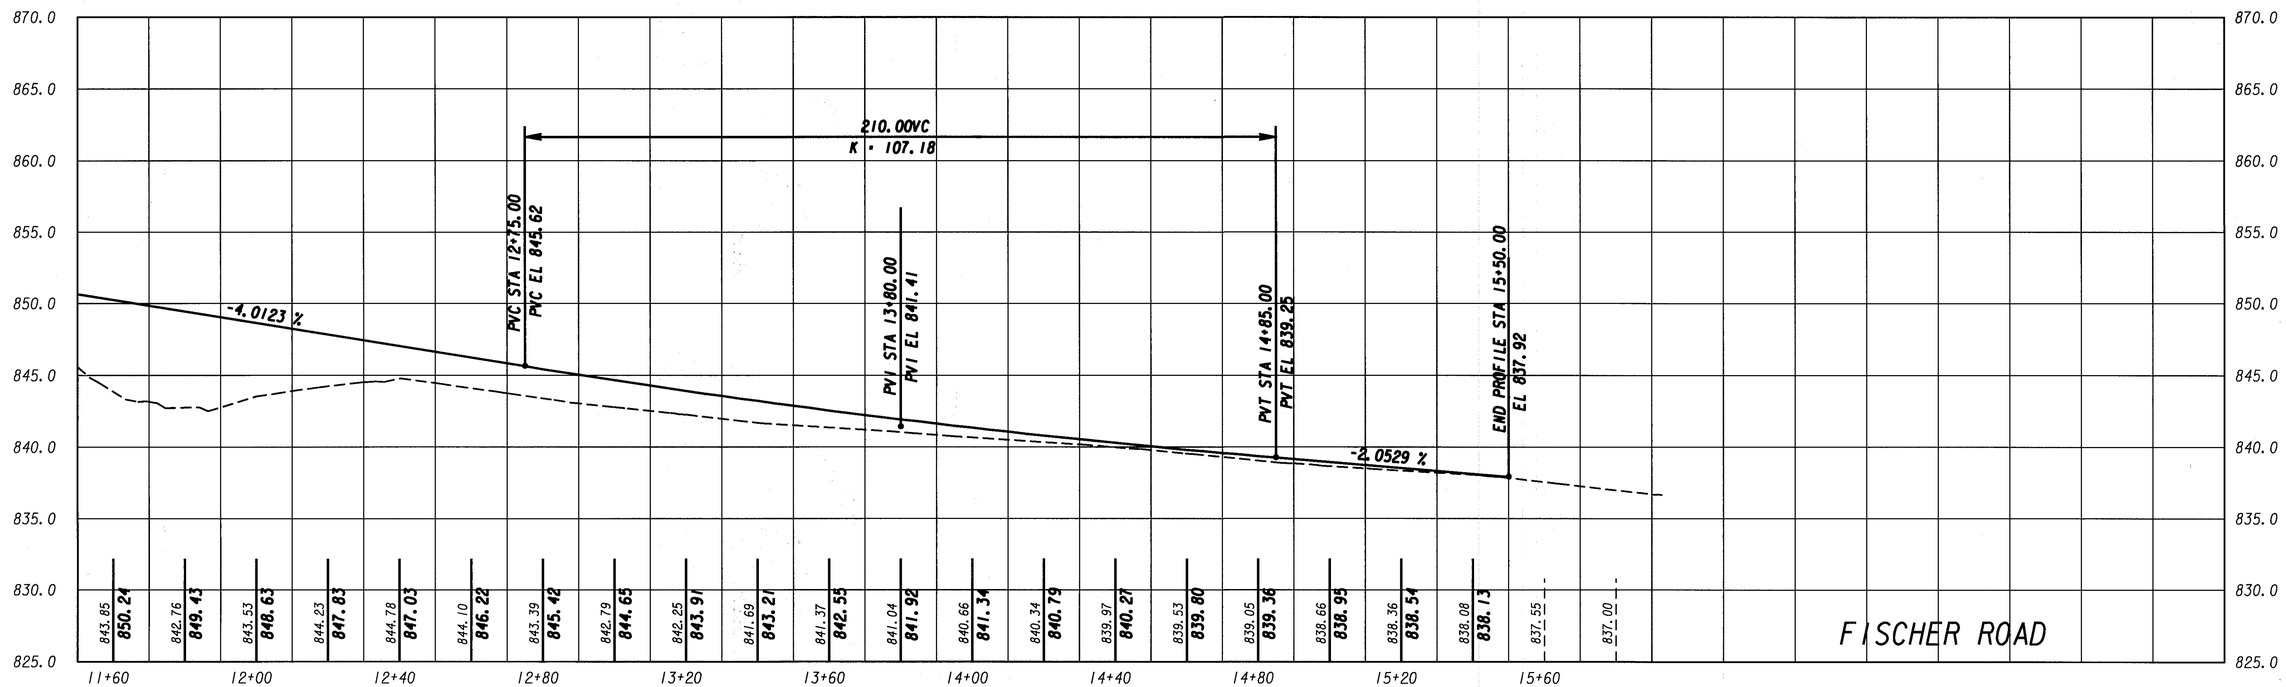

SCALE	STATE OF GEORGIA	SIDE ROAD PROFILES
1"=20' HORIZONTAL 1"=5' VERTICAL	DEPARTMENT OF TRANSPORTATION OFFICE OF ROAD DESIGN	FISCHER ROAD

DRAWING No.

...\SideRoadPR.dgn 01/14/2004 08:43:49 AM