| STATE | PROJECT NUMBER | SHEET NO. | TOTAL SHEETS |
|---|---|---|---|
| GA. | STP-164-1(30) | 42 | 406 |

REVISION DATES

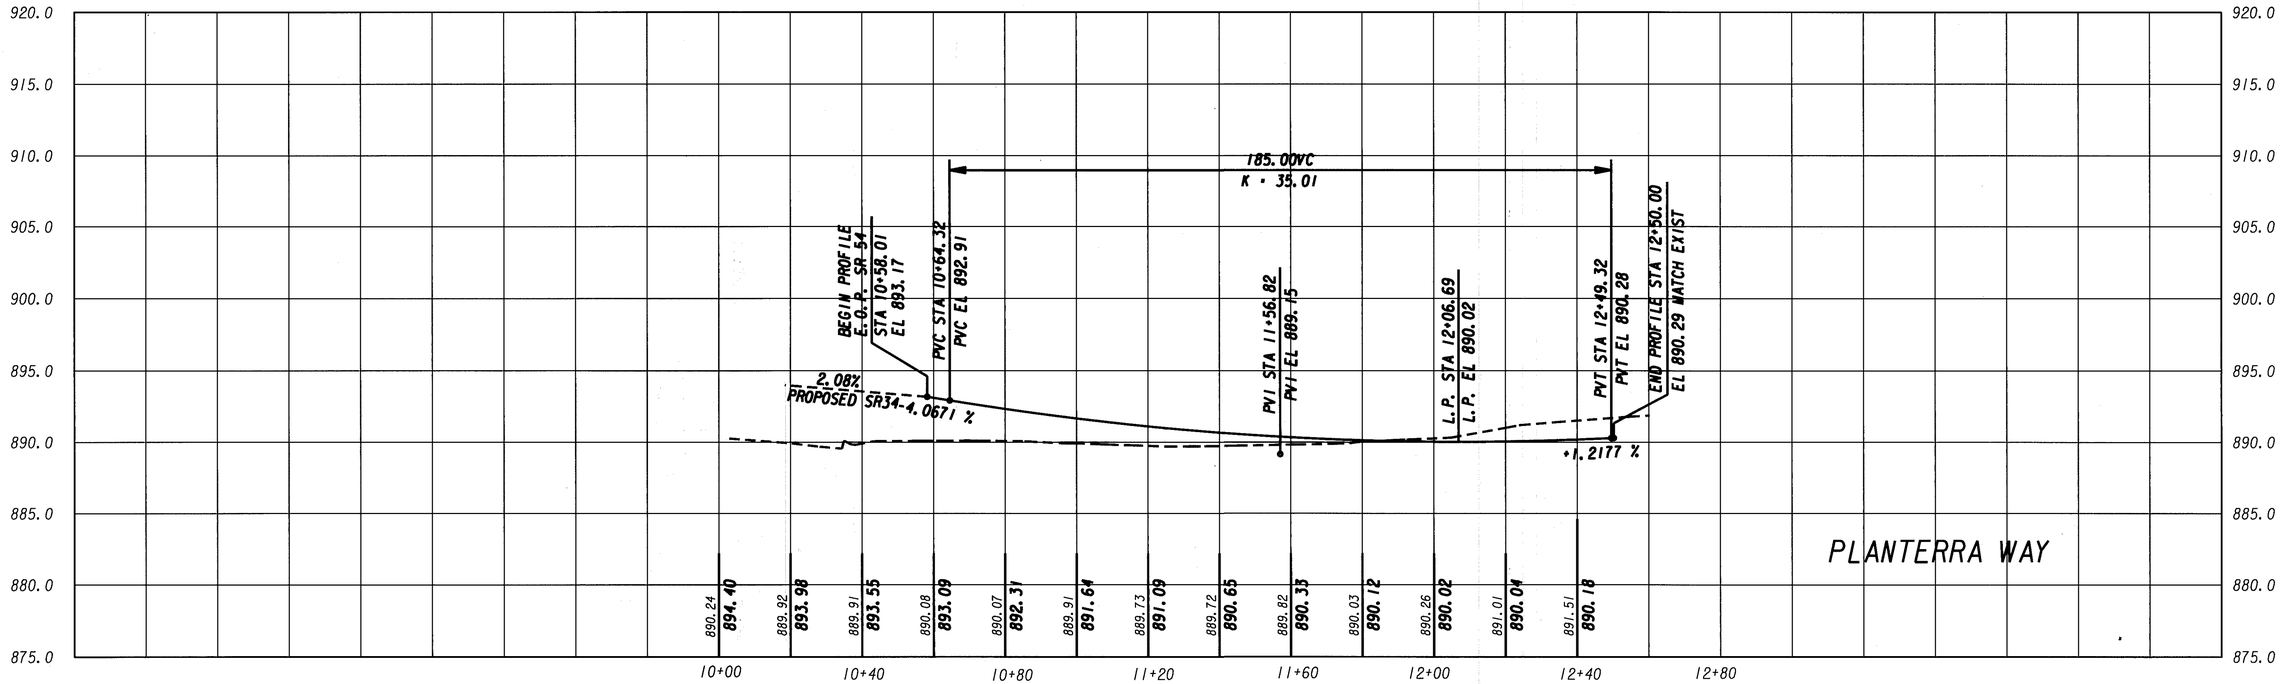


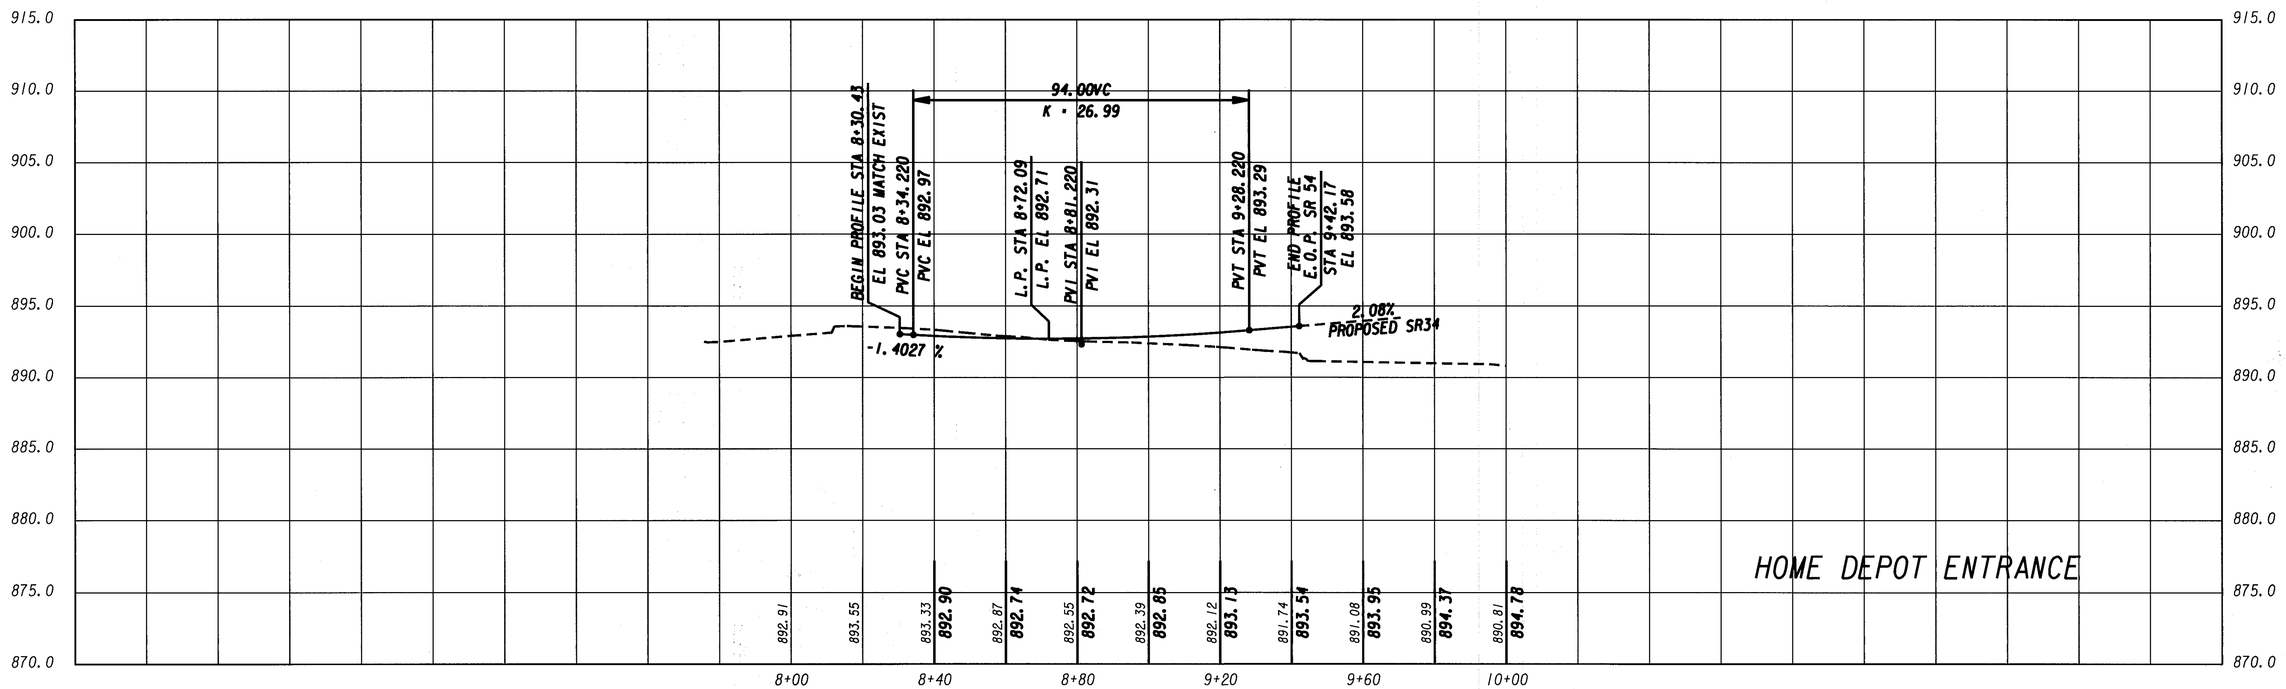


| SCALE | STATE OF GEORGIA | SIDE ROAD PROFILES | DRAWING No. |
|---|---|---|---|
| 1"=20' HORIZONTAL<br>1"=5' VERTICAL | DEPARTMENT OF TRANSPORTATION<br>OFFICE OF ROAD DESIGN | PLANTERRA WAY AND HOME DEPOT ENTRANCE | |

...\SideRoadPR.dgn 01/14/2004 08:44:23 AM