STATE	PROJECT NUMBER	SHEET NO.	TOTAL SHEETS
GA.	STP-164-1(30)	55	406

STAGE 2 NOTES

1. INSTALL TEMPORARY BARRIER AND TEMPORARY ROADWAY SHORING (SEE STAGING CROSS SECTIONS)
2. SHIFT TWO-WAY TRAFFIC TO NEWLY CONSTRUCTED LANES AND CROSSOVERS RECONSTRUCT EXISTING ROADWAY, WHERE SHOWN
3. SHIFT SIDE ROAD TRAFFIC TO DETOUR ROADWAYS, WHERE SHOWN RECONSTRUCT SIDE ROADS WHERE TRAFFIC IS ROUTED ON DETOURS
4. CONSTRUCT TEMPORARY SEDIMENT BASIN NO. 2 BEFORE BEGINNING ANY LAND DISTURBANCE ACTIVITIES.

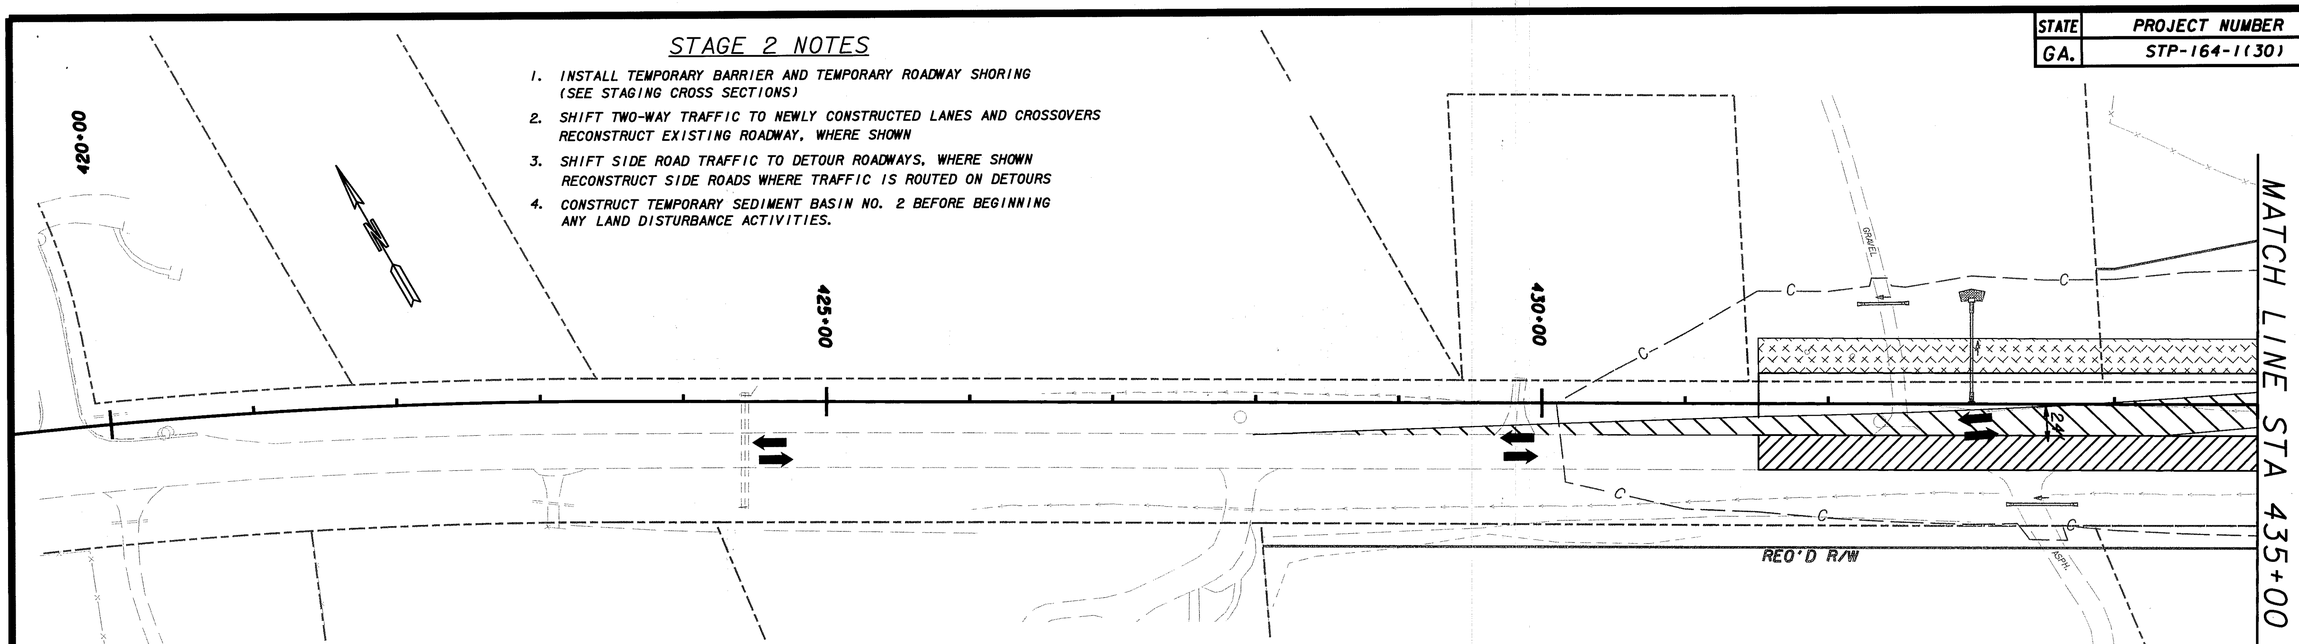

CASE 1: THIS PROJECT CONSTRUCTED BEFORE STP 164-1(36)

STAGE 2

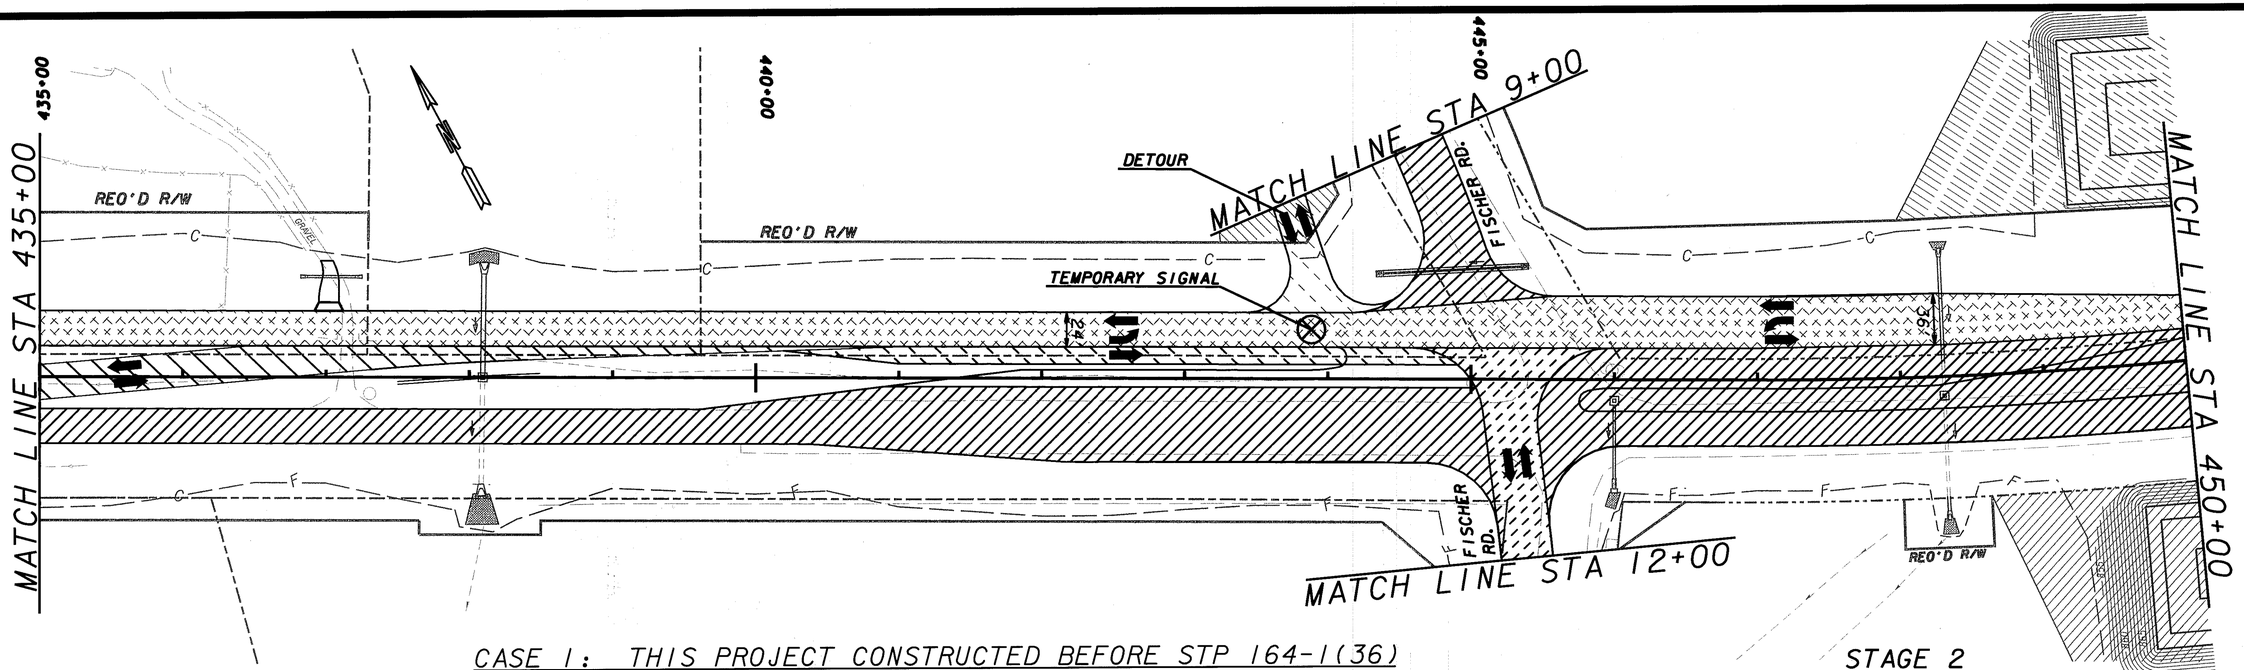

CASE 1: THIS PROJECT CONSTRUCTED BEFORE STP 164-1(36)

STAGE 2

LEGEND

- PERMANENT CONSTRUCTION
- PERMANENT CONSTRUCTION UNDER TRAFFIC
- TEMPORARY PAVEMENT UNDER CONSTRUCTION
- COMPLETED TEMPORARY PAVEMENT
- COMPLETED ROADWAY
- TRAFFIC DIRECTION

DATE	REVISIONS	DATE	REVISIONS

SCALE IN FEET
0 50 100 200

GEORGIA
DEPARTMENT OF TRANSPORTATION
MAINTENANCE OF TRAFFIC PLAN
PROJ. STP-164-1(30) COWETA & FAYETTE CO.
DATE 1/20/04 SH 8 OF 21

DGN$SPECIFICATION$$$$$$$$$$$$$$$$$$$$$$
SHOWDATETIME$$$$$$