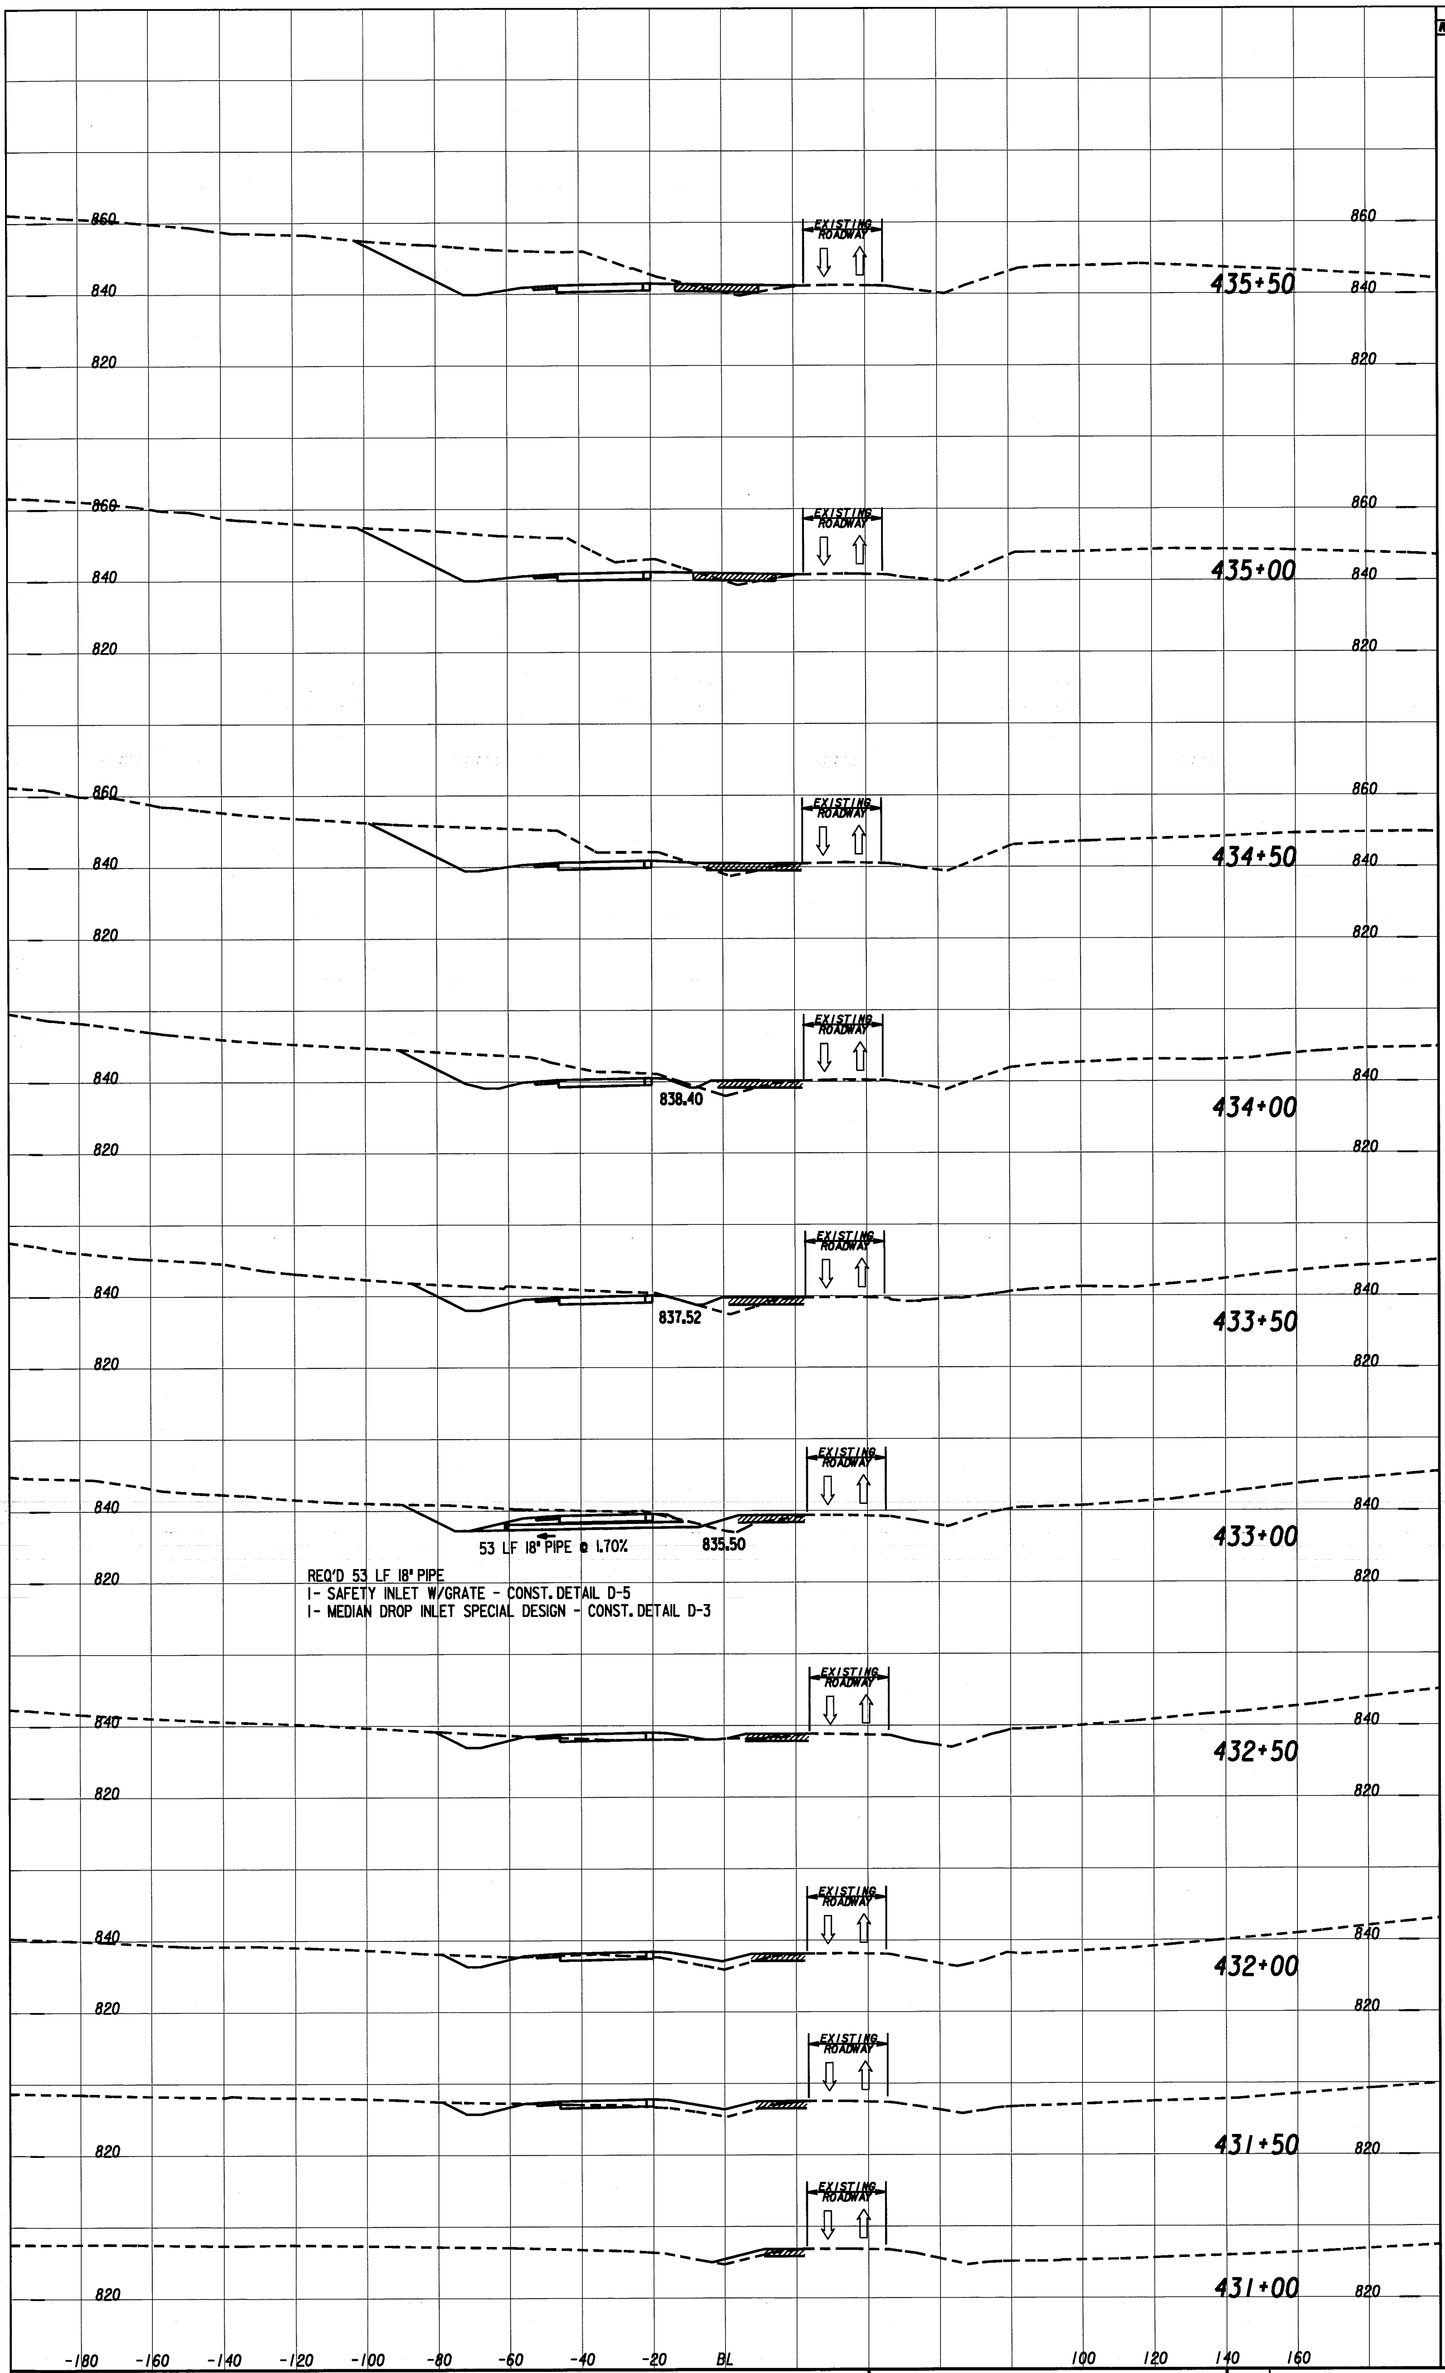

STA 431+00 TO 435+50 MAINTENANCE OF TRAFFIC - Stage 1	CROSS SECTIONS MAINLINE	STATE	PROJECT NUMBER	SHEET NO.	TOTAL SHEETS
		GA.	STP-164-1(30)	69	406

...\322060motxsSTAGE1.dgn 01/16/2004 12:09:22 PM