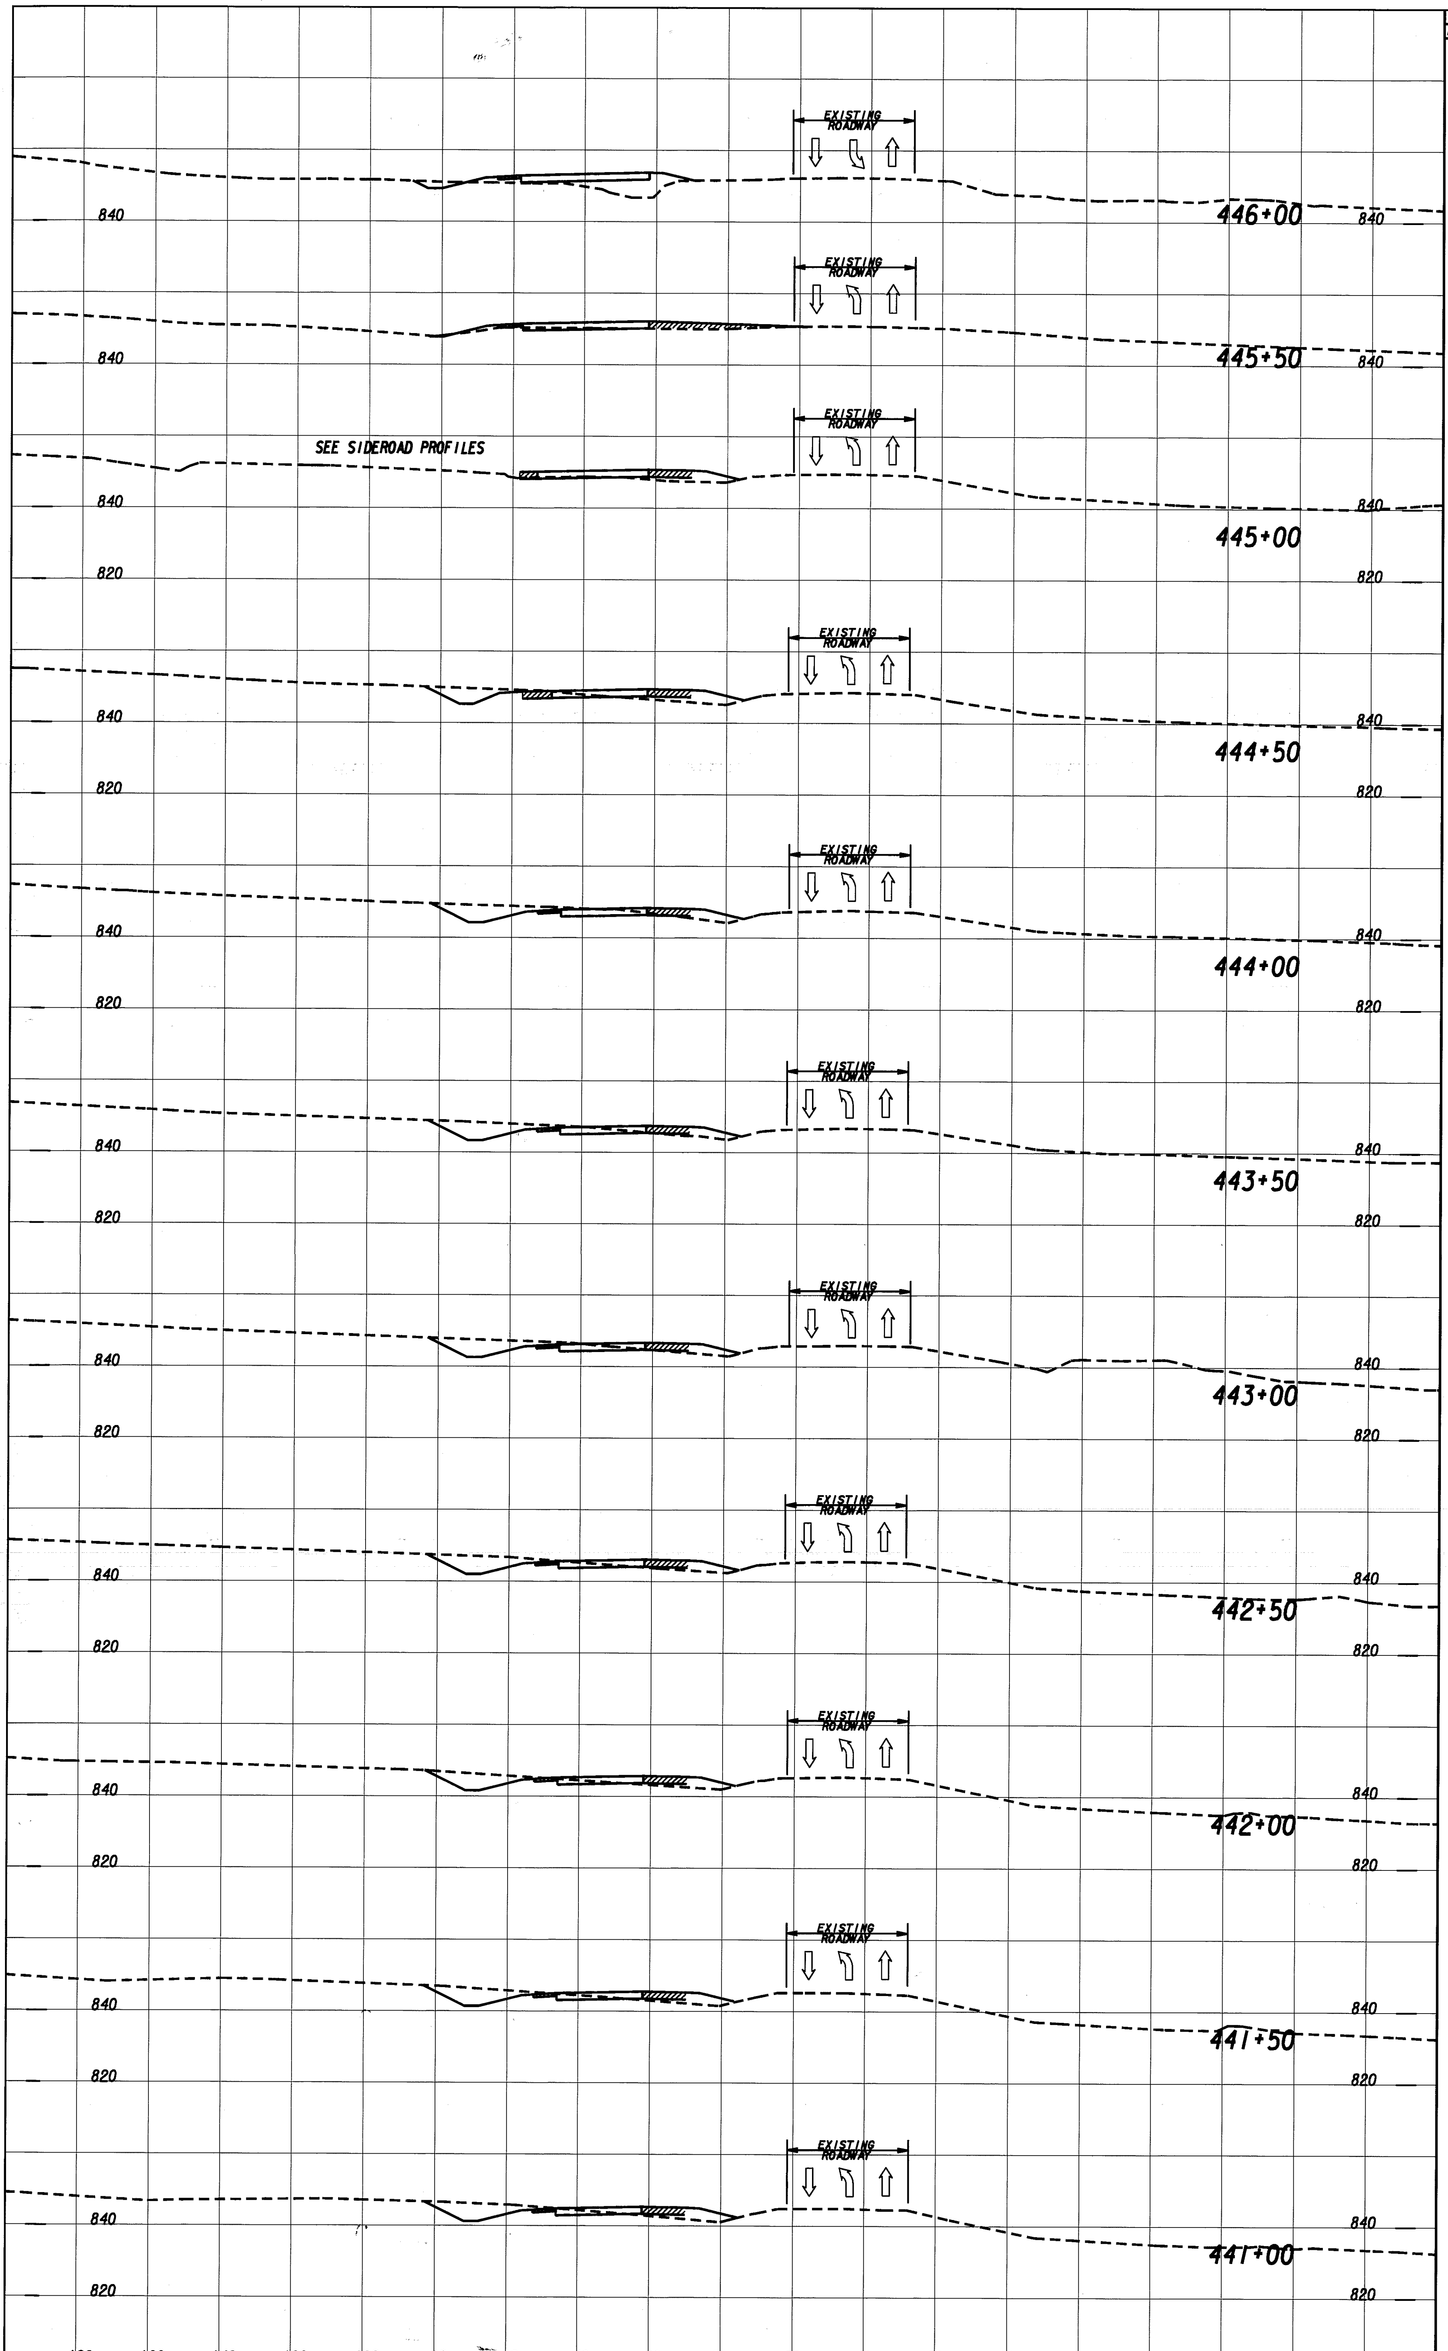

STA 441+00 TO 446+00
MAINTENANCE OF TRAFFIC - Stage 1

CROSS SECTIONS
MAINLINE

STATE	PROJECT NUMBER	SHEET NO.	TOTAL SHEETS
GA.	STP-164-1(30)	71	406

...\322050notxsSTAGE1.dgn 01/16/2004 12:09:36 PM