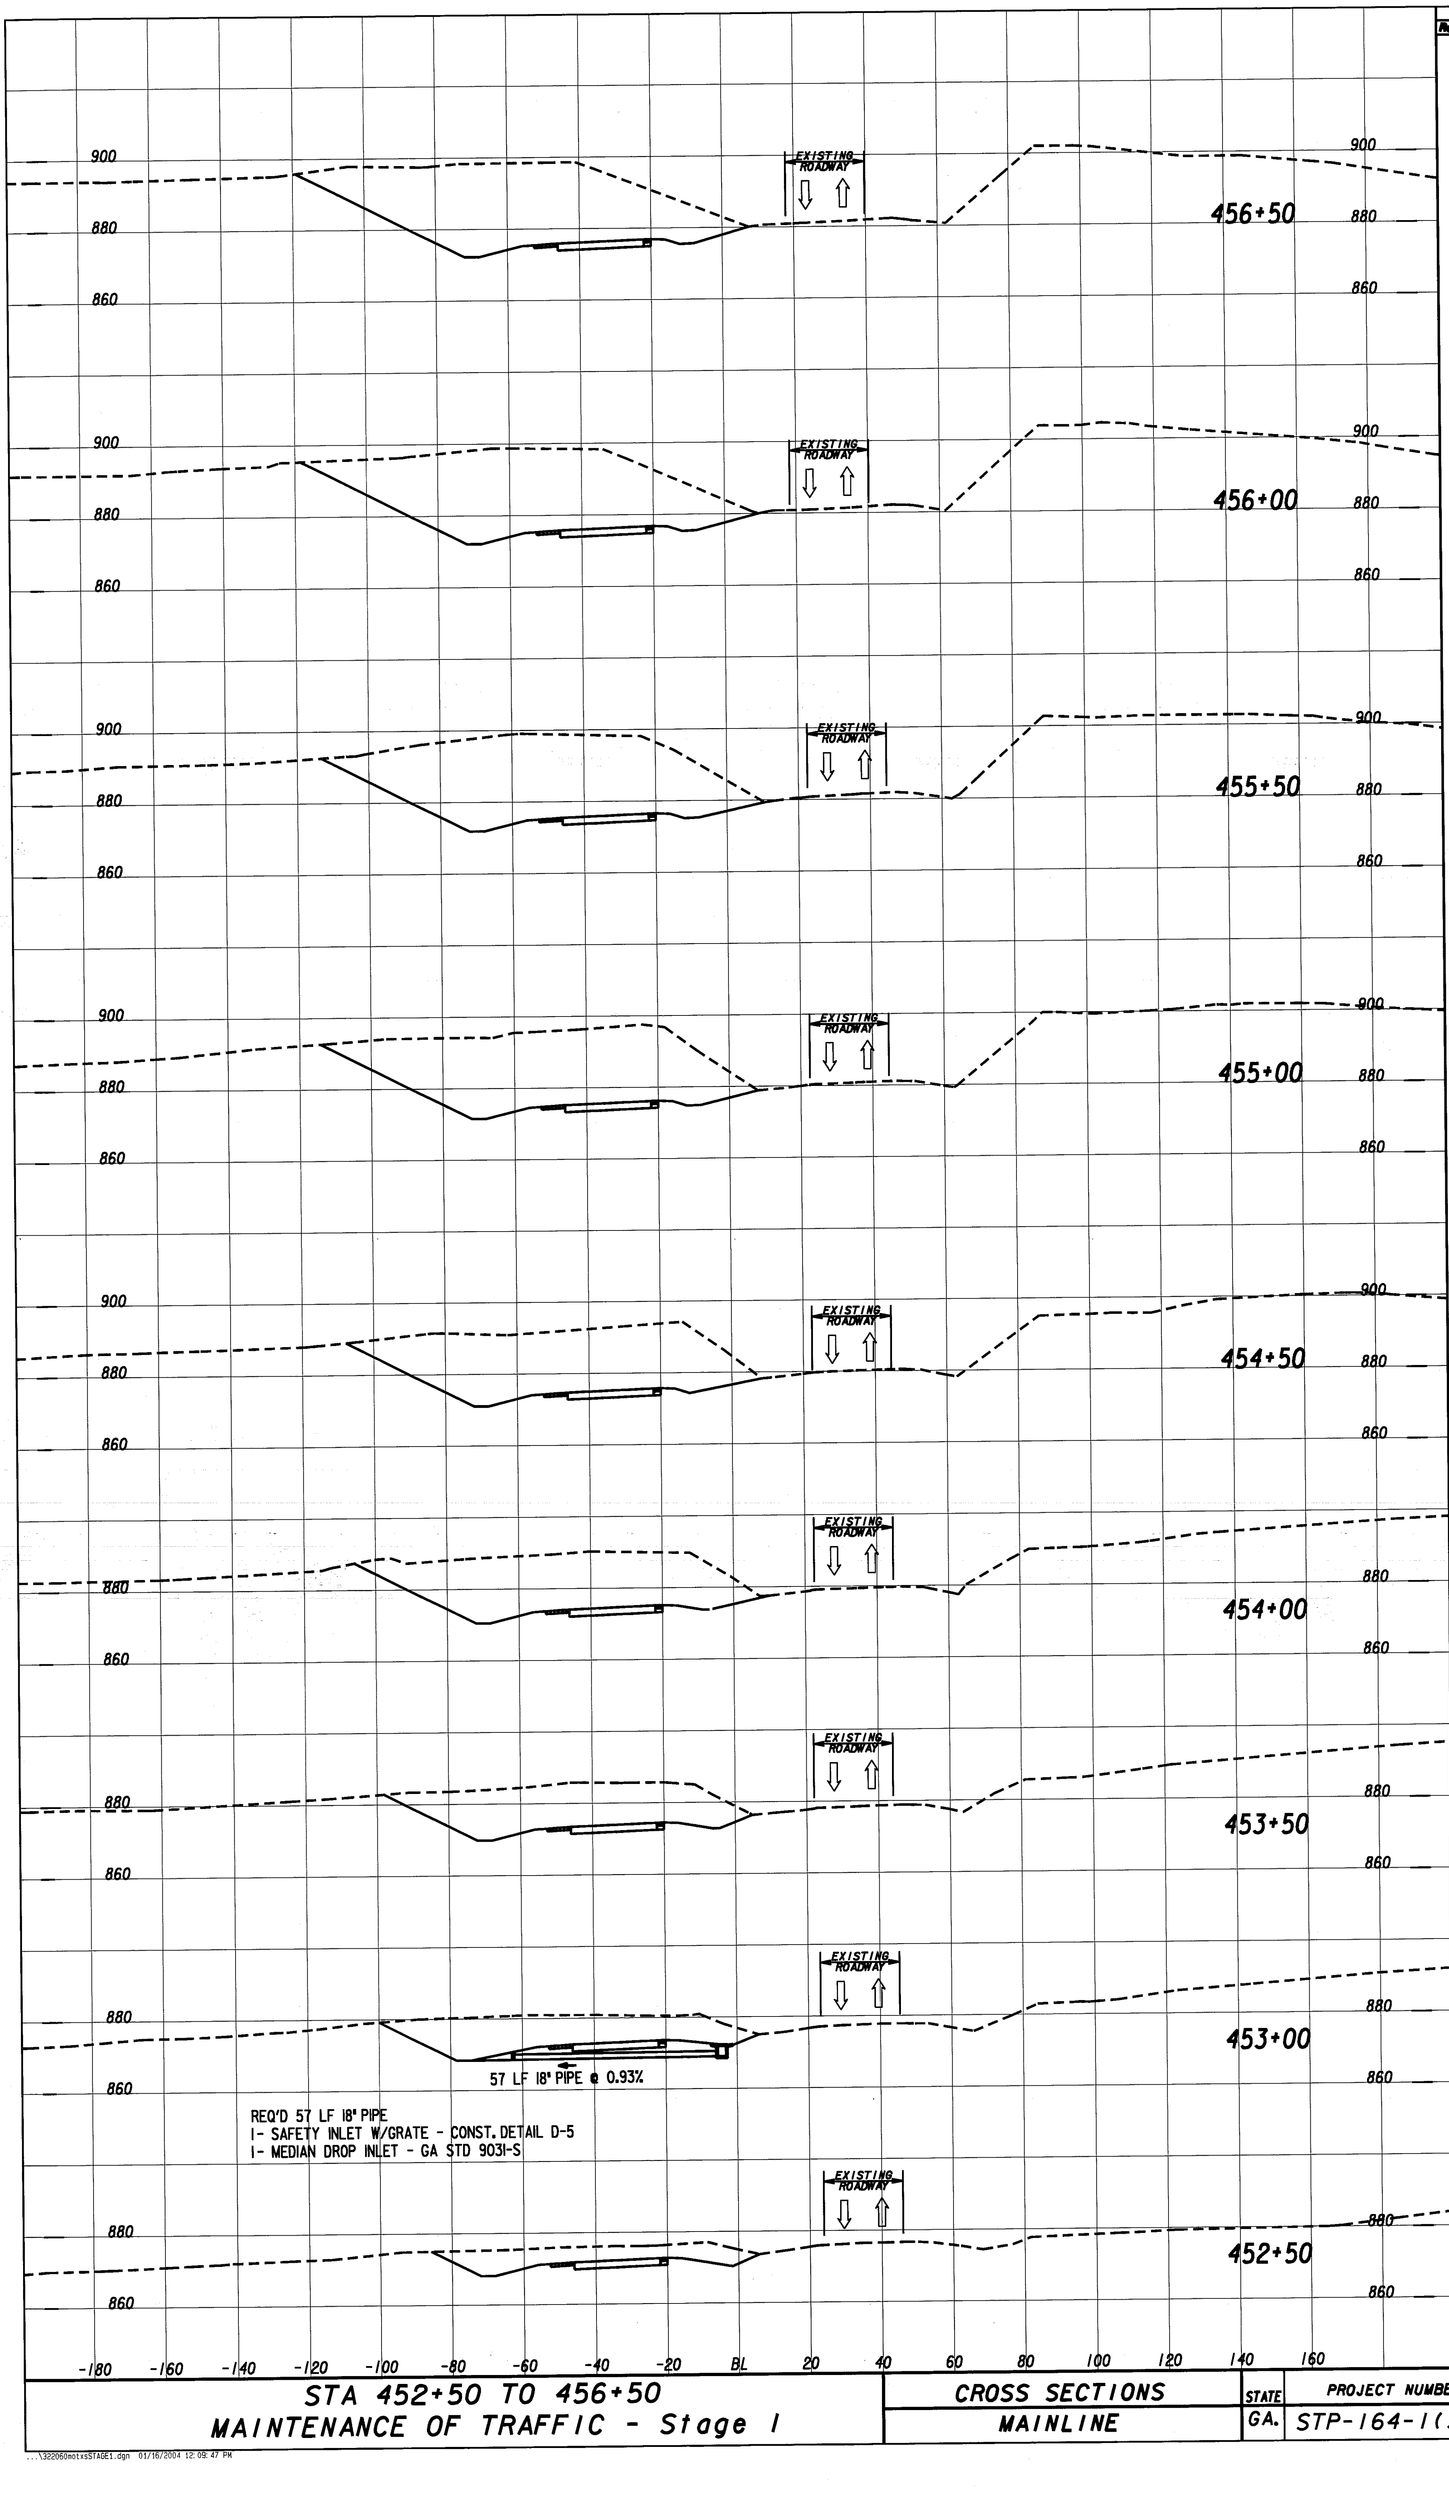

STA 452+50 TO 456+50 MAINTENANCE OF TRAFFIC - Stage 1	CROSS SECTIONS MAINLINE	STATE	PROJECT NUMBER	SHEET NO.	TOTAL SHEETS
		GA.	STP-164-1(30)	73	406

...\322060motxsSTAGE1.dgn 01/16/2004 12:09:47 PM