STATE	PROJECT NUMBER	SHEET NO.	TOTAL SHEETS
GA.	STP-164-1(30)	191	406

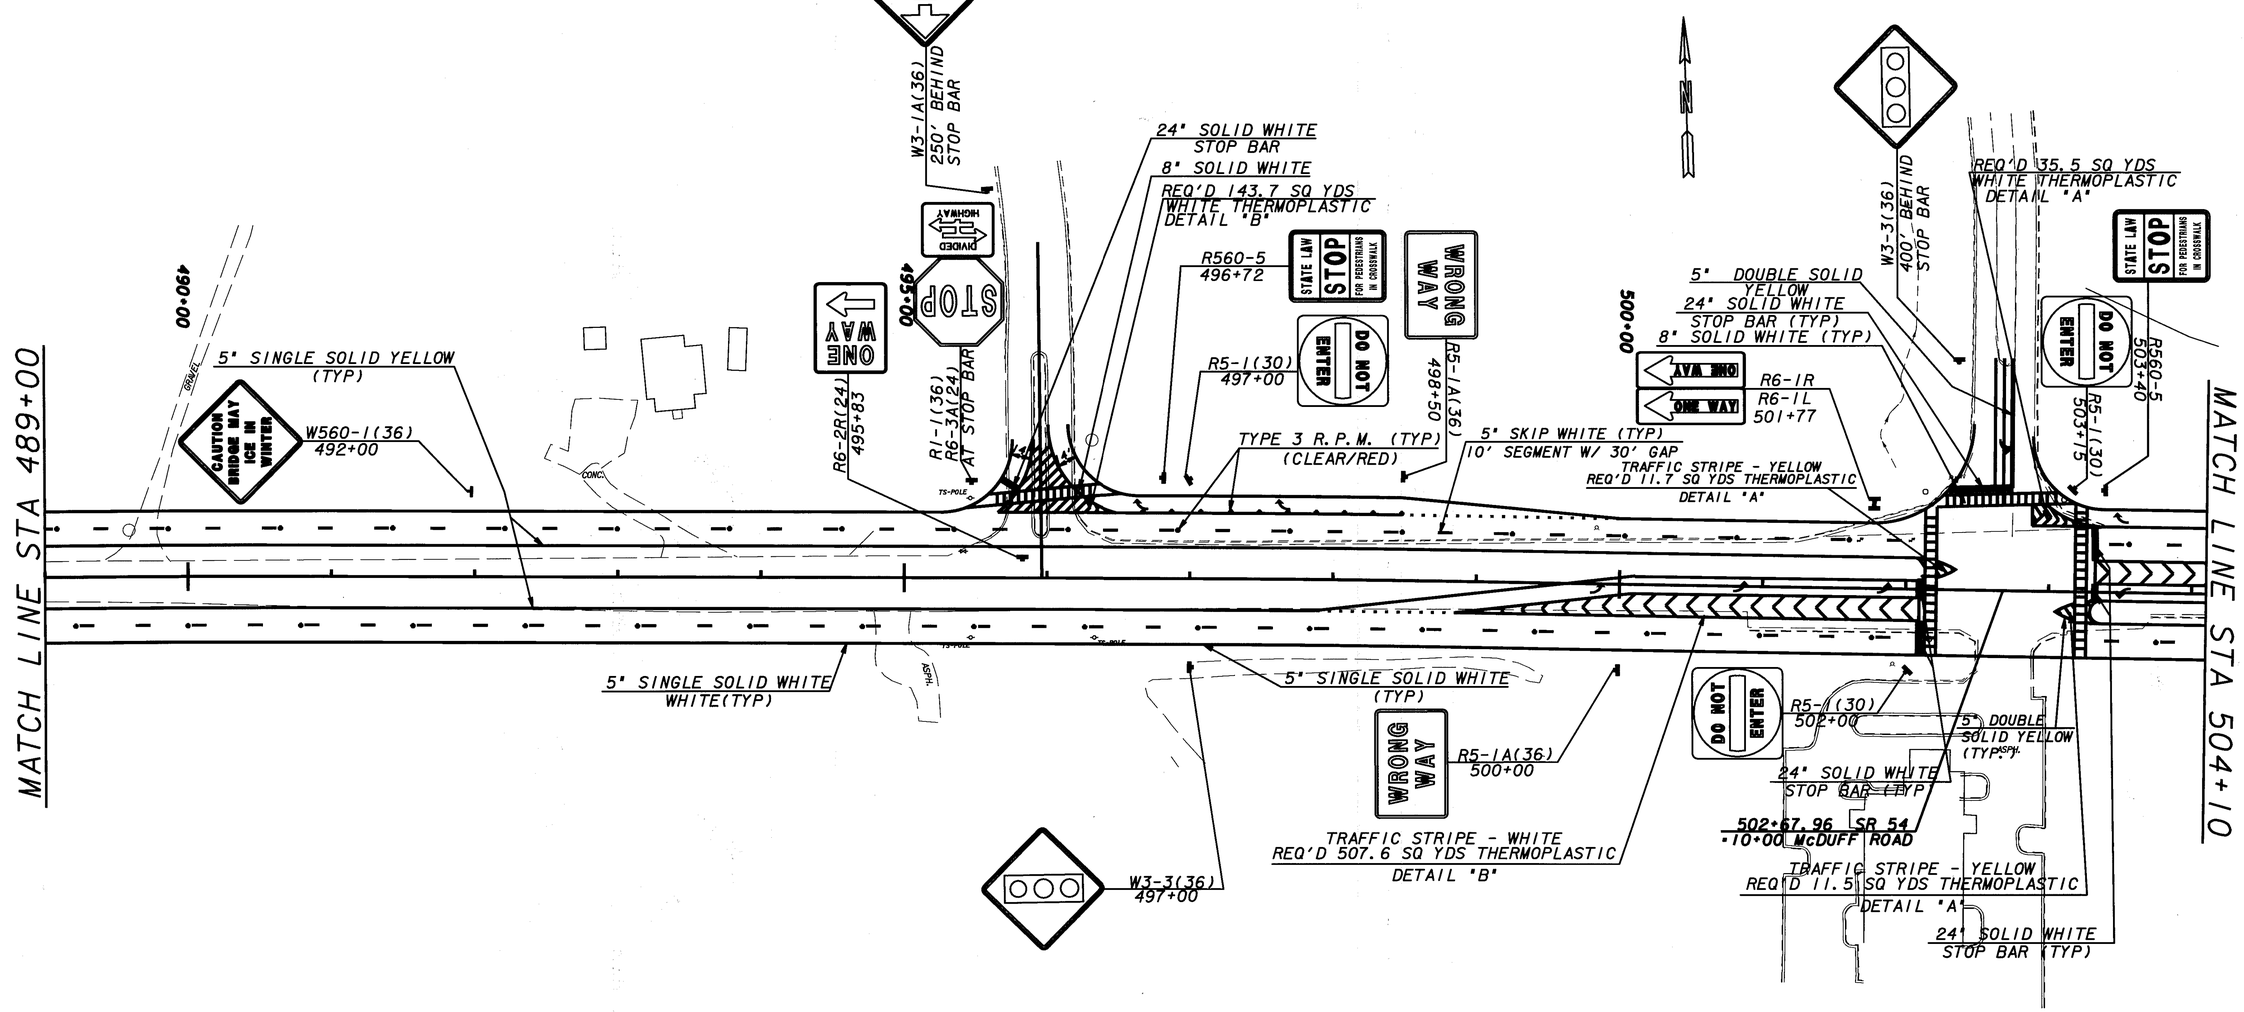

NOTE: ALL EXISTING SIGNS WILL BE REMOVED UNLESS OTHERWISE NOTED.

SCALE IN FEET
0 50 100 200

DATE	REVISIONS	DATE	REVISIONS

GEORGIA
DEPARTMENT OF TRANSPORTATION
SIGNING & MARKING
PROJ. STP-164-1(30) COWETA & FAYETTE CO.
DATE 1/20/04 SH 9 OF 14
STA. 489+00 TO STA. 504+10

DGN$SPECIFICATION$$$$$$$$$$$$$$$$$$$$$
SHOWDATETIME$$$$$$

...\S560ds16.dgn 01/22/2004 04:02:08 PM