STATE	PROJECT NUMBER	SHEET NO.	TOTAL SHEETS
GA.	BRF-164-1(32)	250	

BENT	PILE LOCATION	PILE TIP ELEVATION
1	LEFT WING	
	BEAM 1	
	BEAM 2	
	BEAM 3	
	BEAM 4	
	BEAM 5	
	BEAM 6	
	BEAM 7	
	BEAM 8	
	BEAM 9	
	BEAM 10	
	BEAM 11	
	BEAM 12	
	BEAM 13	
	RIGHT WING	

BENT		PILE TIP ELEVATION				
	PILE LOCATION	COLUMN 1	COLUMN 2	COLUMN 3	COLUMN 4	COLUMN 5
2	PILE 1					
	PILE 2					
	PILE 3					
	PILE 4					
	PILE 5					
	BOTTOM OF FOOTING EL.					

BENT		PILE TIP ELEVATION				
	PILE LOCATION	COLUMN 1	COLUMN 2	COLUMN 3	COLUMN 4	COLUMN 5
3	PILE 1					
	PILE 2					
	PILE 3					
	PILE 4					
	PILE 5					
	BOTTOM OF FOOTING EL.					

BENT	PILE LOCATION	PILE TIP ELEVATION
4	LEFT WING	
	BEAM 1	
	BEAM 2	
	BEAM 3	
	BEAM 4	
	BEAM 5	
	BEAM 6	
	BEAM 7	
	BEAM 8	
	BEAM 9	
	BEAM 10	
	BEAM 11	
	BEAM 12	
	BEAM 13	
	RIGHT WING	

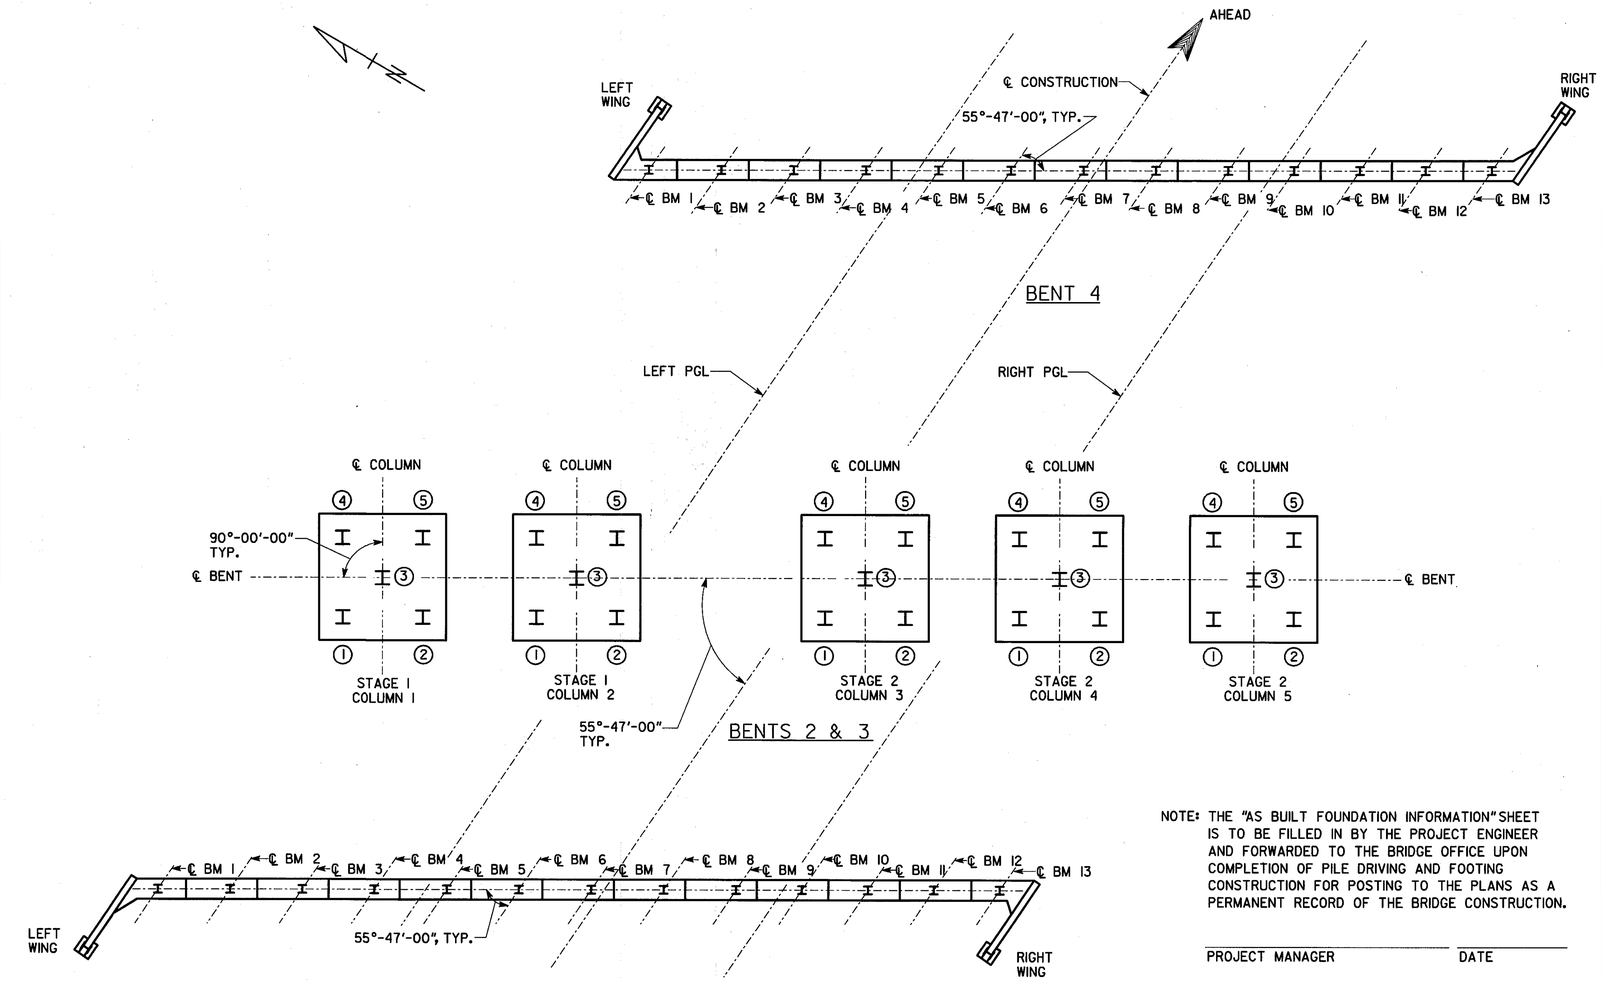

NOTE: THE "AS BUILT FOUNDATION INFORMATION" SHEET IS TO BE FILLED IN BY THE PROJECT ENGINEER AND FORWARDED TO THE BRIDGE OFFICE UPON COMPLETION OF PILE DRIVING AND FOOTING CONSTRUCTION FOR POSTING TO THE PLANS AS A PERMANENT RECORD OF THE BRIDGE CONSTRUCTION.

PROJECT MANAGER _____ DATE _____

( ) _____
AREA CODE AND TELEPHONE NUMBER

BRIDGE NO. 3

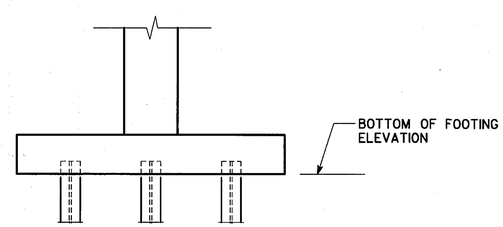

INTERMEDIATE BENT FOOTING
NO SCALE

PLAN

Heath & Lineback Engineers
INCORPORATED
12 POWDER SPRINGS STREET, SUITE 240
MARIETTA, GEORGIA 30064

GEORGIA
DEPARTMENT OF TRANSPORTATION
PRECONSTRUCTION DIVISION-OFFICE OF BRIDGE DESIGN

AS BUILT FOUNDATION INFORMATION

S.R. 54 BRIDGE OVER CSX TRANSPORTATION
FAYETTE COUNTY BRF-164-1(32)

NO SCALE JULY 2003

DATE	REVISIONS	BY

BRIDGE SHEET 22 OF 25

DESIGNED JWC CHECKED MS REVIEWED JPT/MCD
DRAWN TBS DESIGN GROUP IAB APPROVED PVL

J:/8016/CSX/BRIDGE/CSX_ASBUILT.DGN