STATE	PROJECT NUMBER	SHEET NO.	TOTAL SHEETS
GA.	STP-164-1(30)	391	406

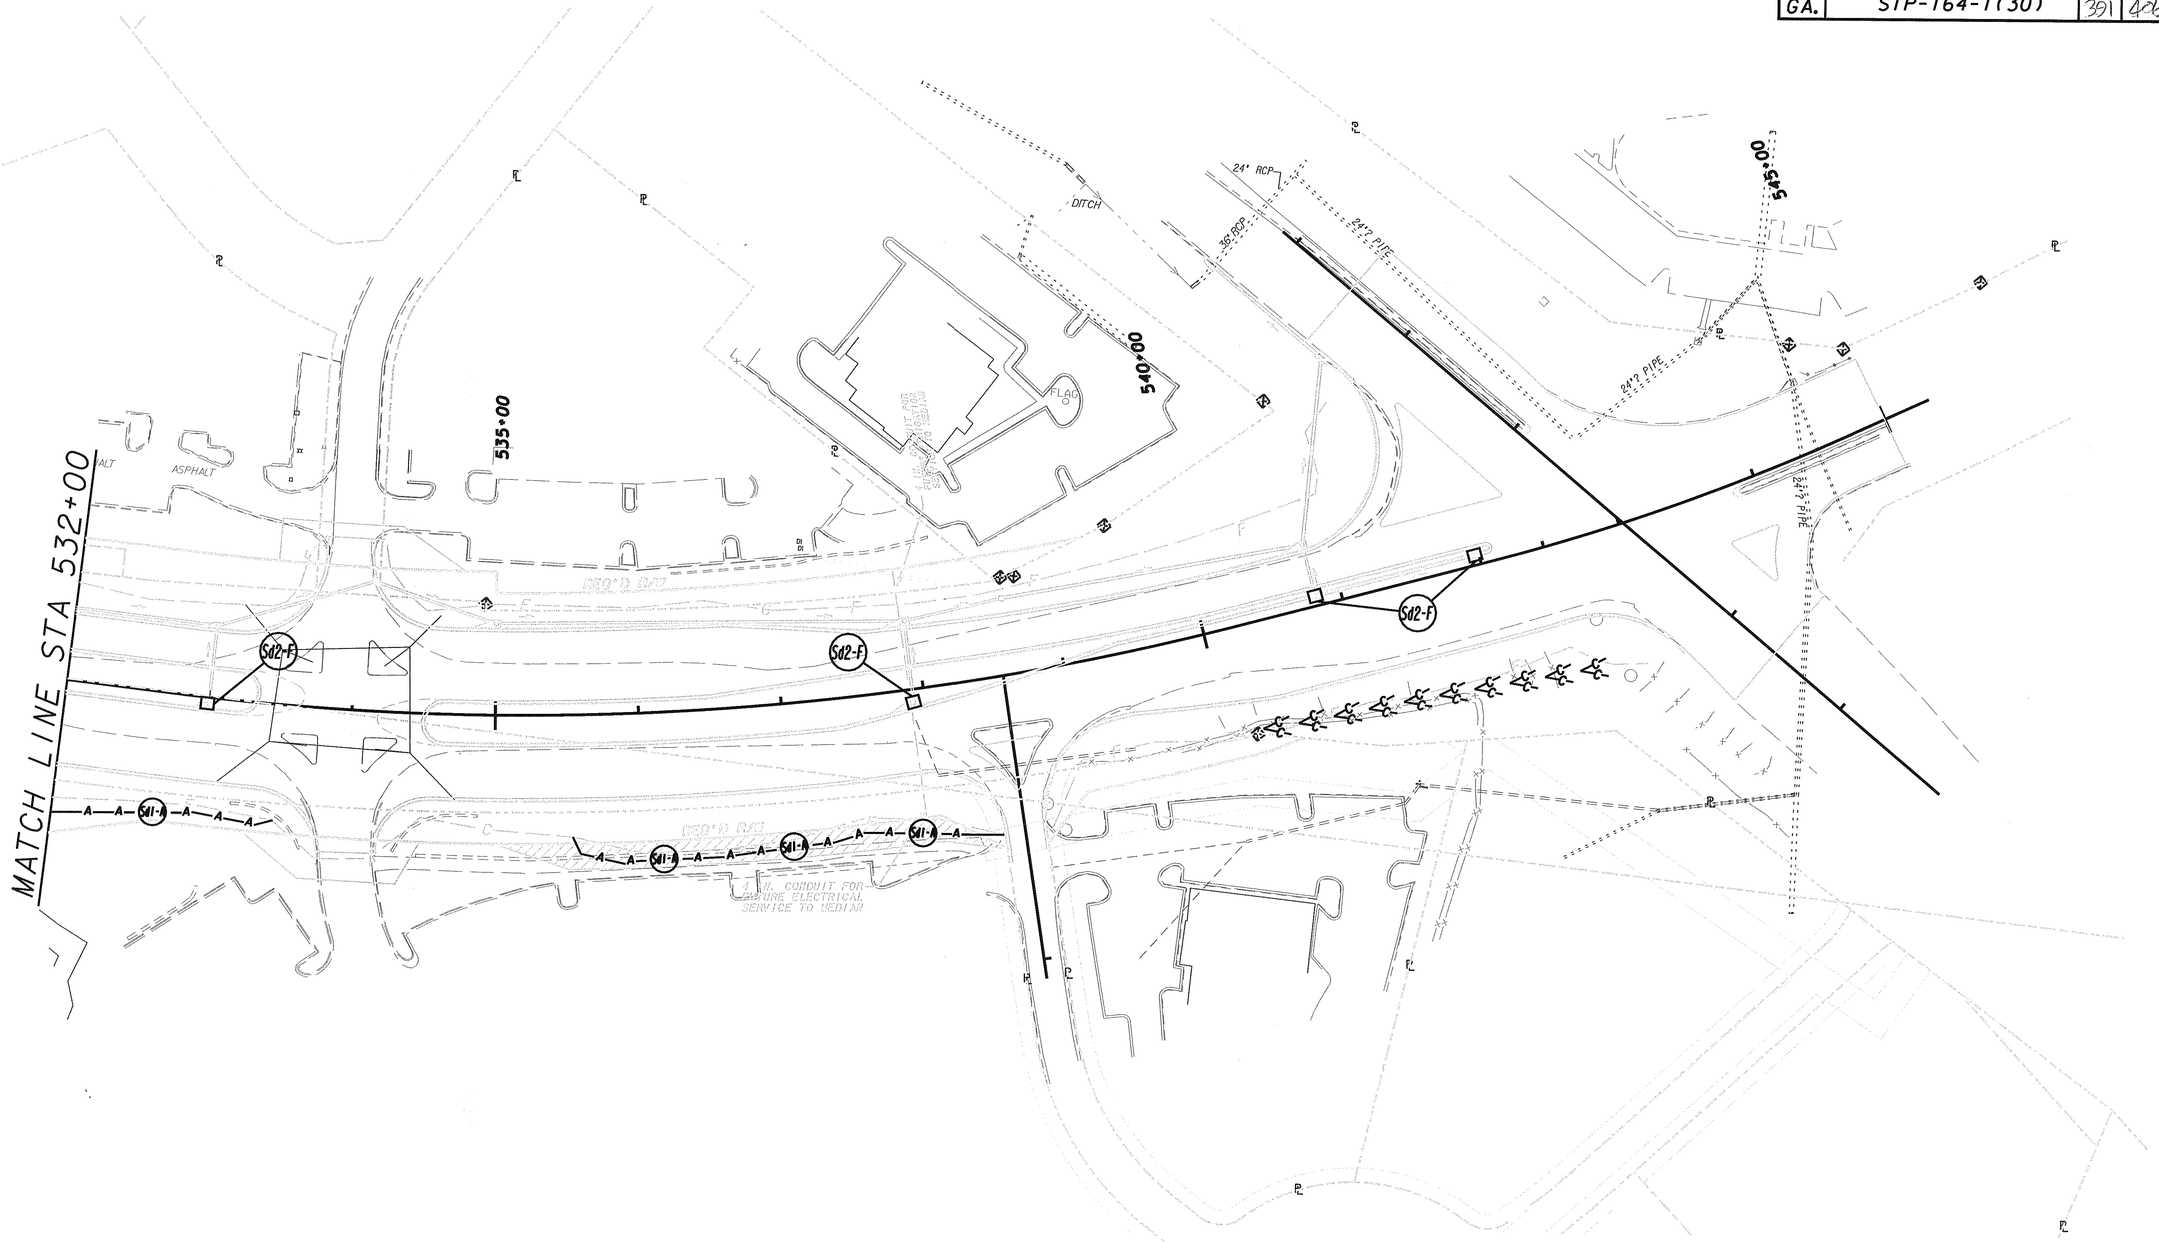

STAGE 2 - BMP LOCATION DETAILS

SILT FENCE TYPE A	Sd1-A	BITUMINOUS TREATED ROVING		SEDIMENT TRAP	Sd2-F
SILT FENCE TYPE C	Sd1-C	RIP RAP, TYPE 3 (CHANNEL)		SEDIMENT BASIN FENCE	Fe
CONSTRUCTION EXIT	Co	CONCRETE DITCH PAVING			
STORM DRAIN OUTLET PROTECTION-RIP RAP	St-Rp	SEDIMENT BASIN	Sd3		
ENVIRONMENTALLY SENSITIVE AREA	E.S.A.	BARRIER FENCE	Ba-F		

DATE	REVISIONS	DATE	REVISIONS

SCALE IN FEET
0 50 100 200

GEORGIA
DEPARTMENT OF TRANSPORTATION
EROSION CONTROL
PROJ. STP-164-1(30) COWETA & FAYETTE CO.
DATE 1/20/04 SH 19 OF 20
STA. 532+00 TO STA. 540+25

DGN$SPECIFICATION$$$$$$$$$$$$$$$$$$$$$$$
SHOWDATETIME$$$$$$