| STATE | PROJECT NUMBER | SHEET NO. | TOTAL SHEETS |
|---|---|---|---|
| GA. | STP-164-1(30) | 38 | 406 |

| REVISION DATES |
|---|
| |
| |
| |
| |

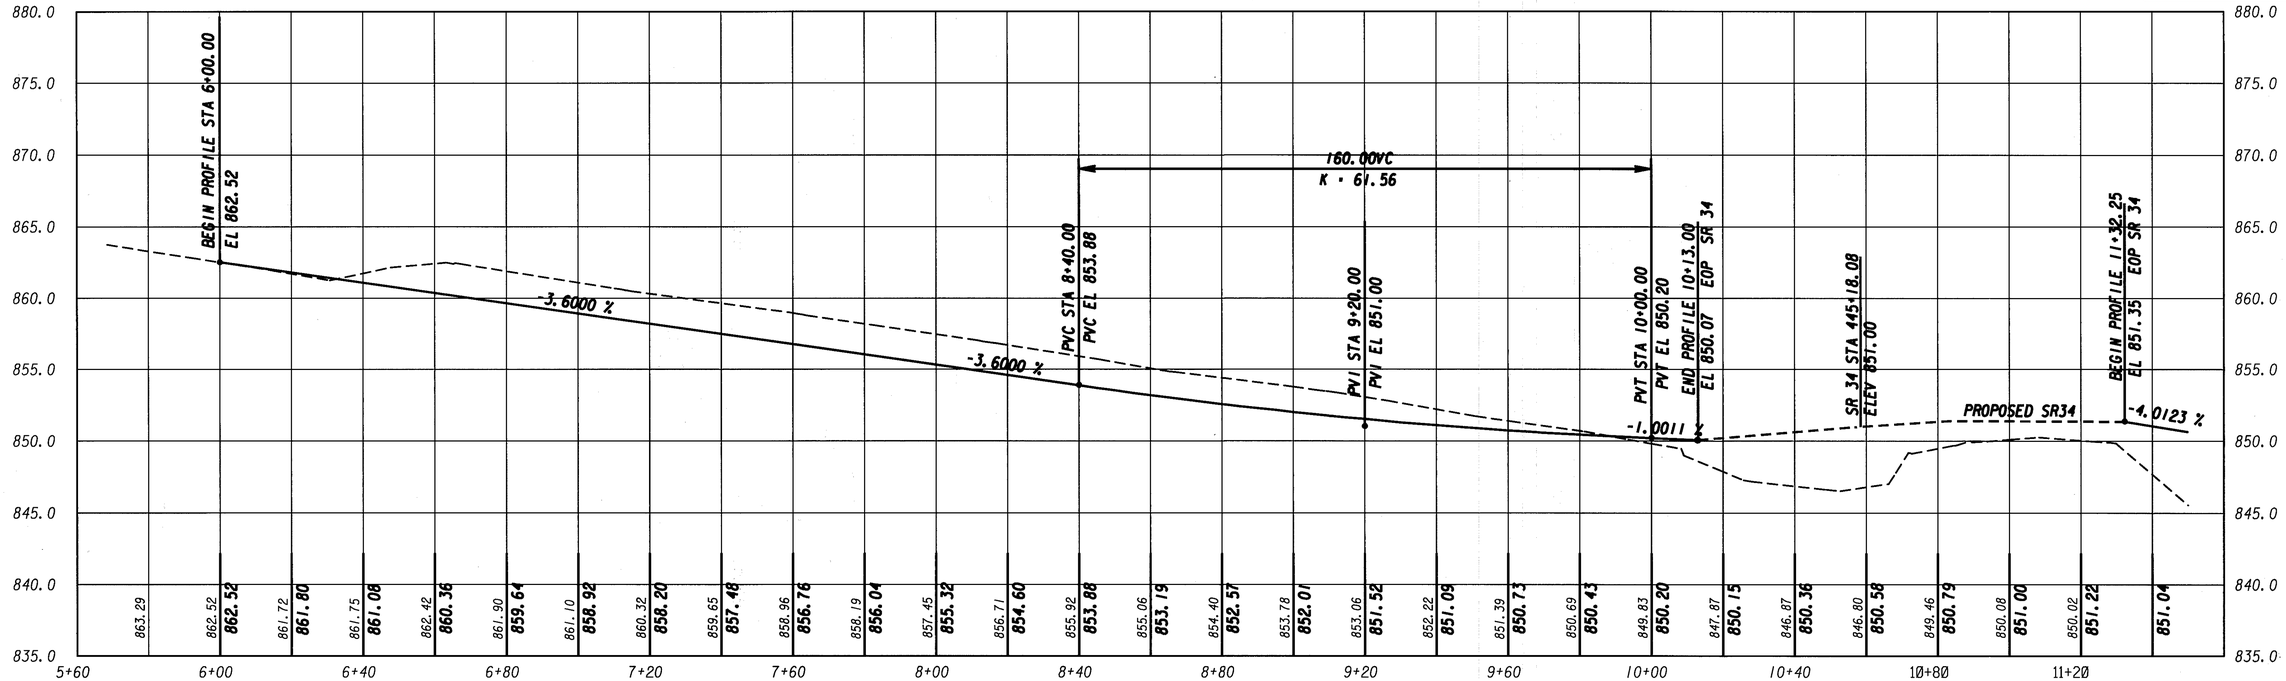


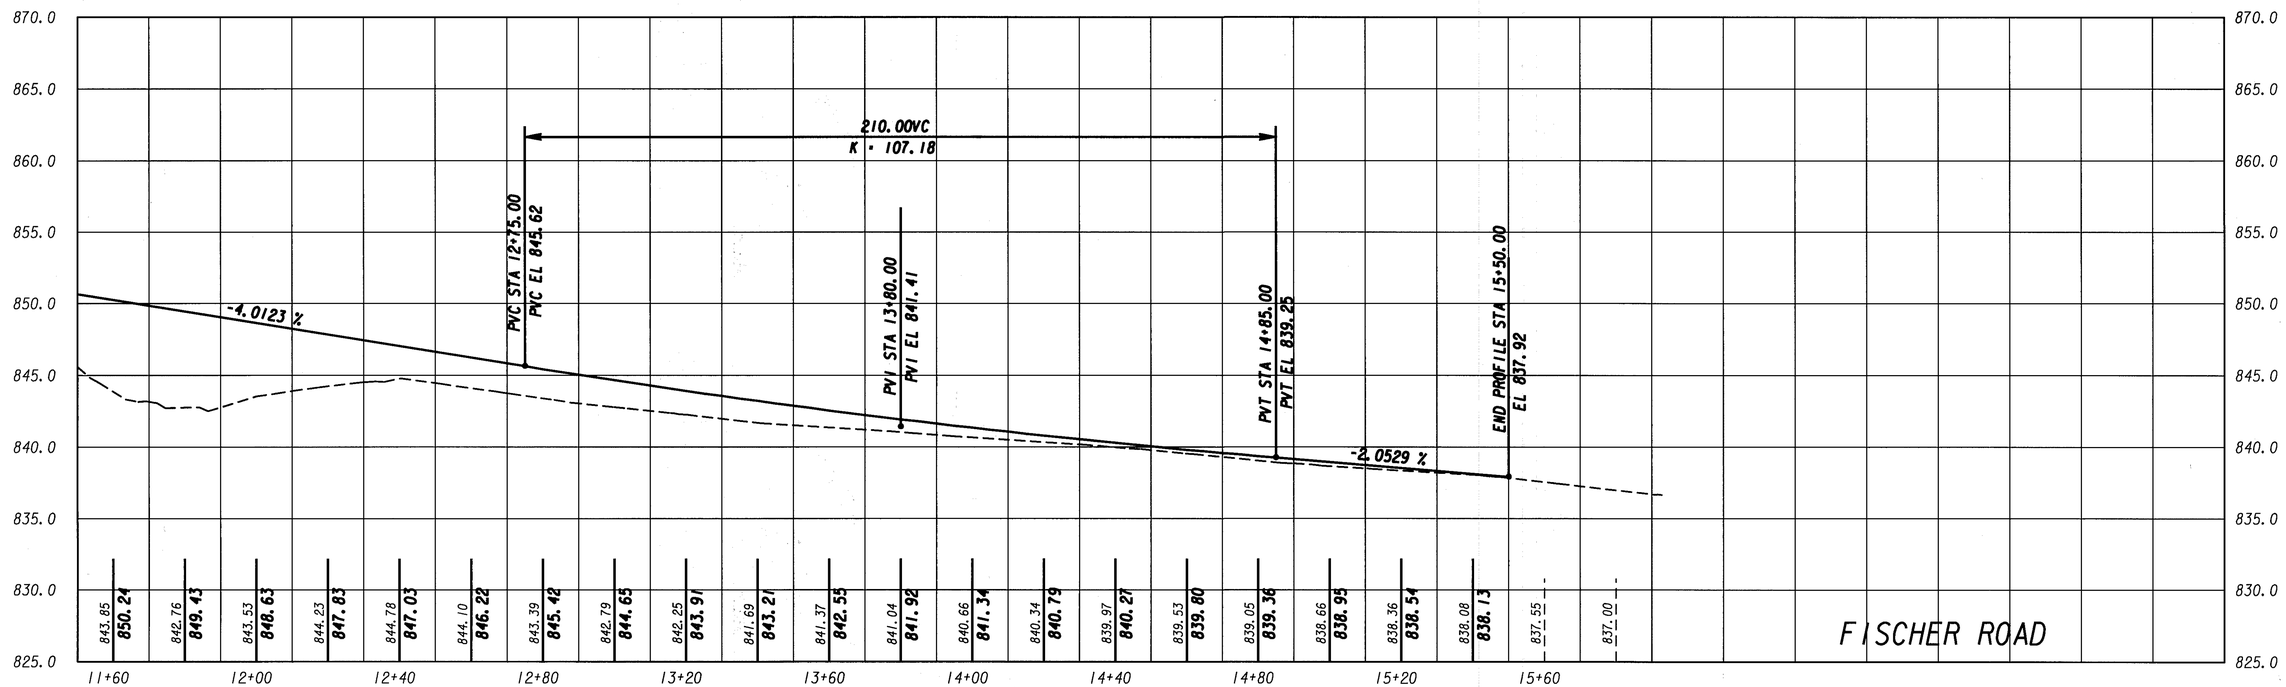


| SCALE | STATE OF GEORGIA | SIDE ROAD PROFILES |
|---|---|---|
| 1"=20' HORIZONTAL<br>1"=5' VERTICAL | DEPARTMENT OF TRANSPORTATION<br>OFFICE OF ROAD DESIGN | FISCHER ROAD |

DRAWING No.

...\SideRoadPR.dgn 01/14/2004 08:43:49 AM