STATE	PROJECT NUMBER	SHEET NO.	TOTAL SHEETS
GA.	STP-164-1(30)	44	406

REVISION DATES

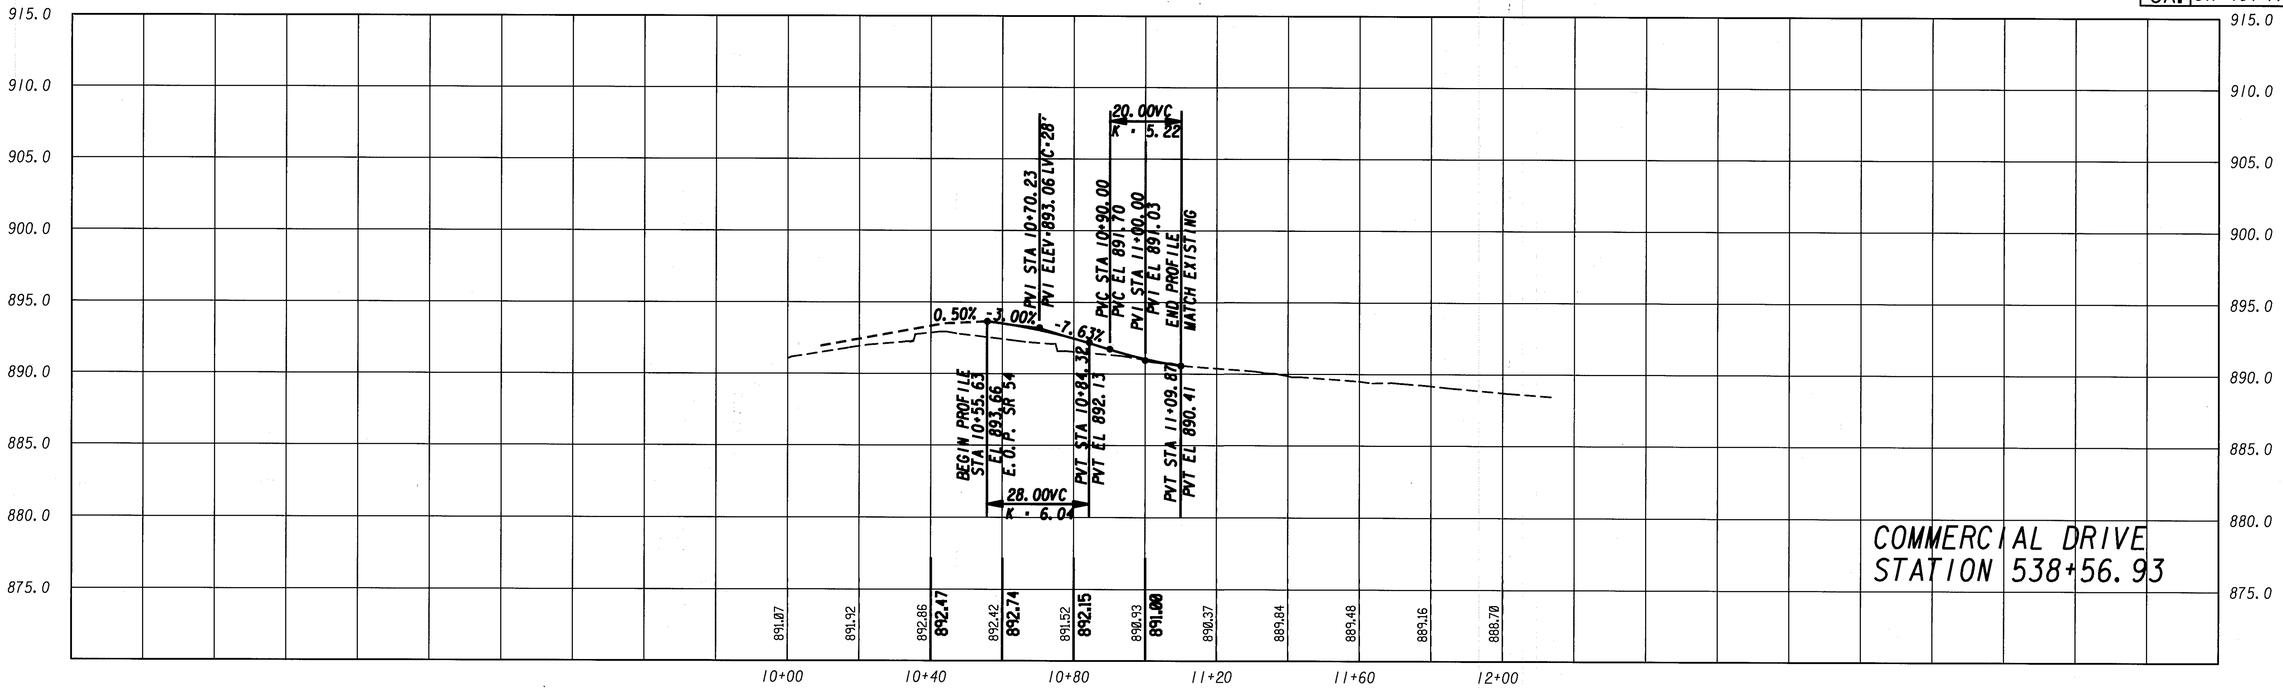

SCALE	STATE OF GEORGIA	SIDE ROAD PROFILES	DRAWING No.
1"=20' HORIZONTAL 1"=5' VERTICAL	DEPARTMENT OF TRANSPORTATION OFFICE OF ROAD DESIGN	COMMERCIAL DRIVE @ STATION 538	

...\SideRoadR.dgn 01/14/2004 08:44:41 AM